The Harris Group Ltd does not accept liability for any deviation to our drawings or specification. This Drawing is copyright and may not be reproduced in whole or part without written authority. Do not scale off this drawing.

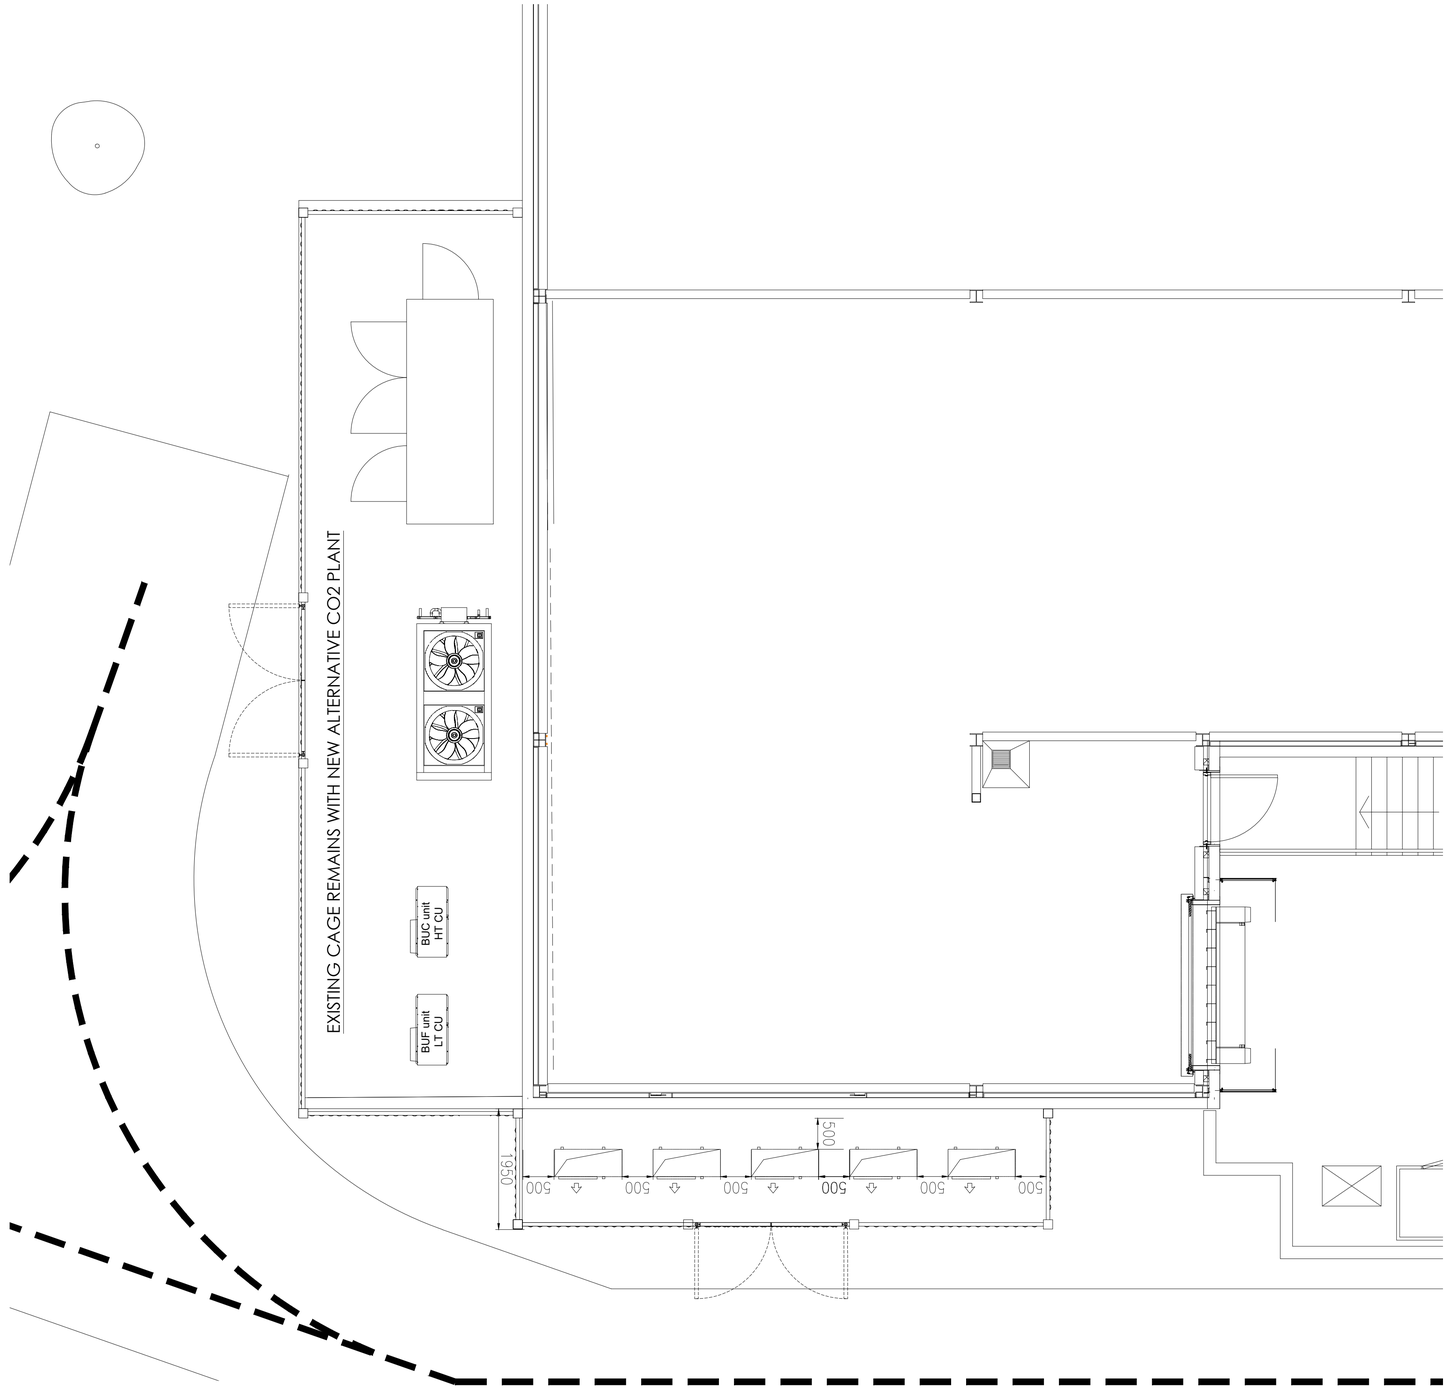

NOTES.

1. THE REFRIGERATION CONTRACTOR TO NOTE THAT THE PIPEWORK WITHIN THE EXTERNAL CAGE SHALL BE KEPT TO A MINIMUM & THE ROUTES ARE TO BE AGREED, PRIOR TO INSTALLATION, WITH THE CONSULTING ENGINEER. ALL PIPEWORK TO BE PAINTED BLACK (BY CONSTRUCTION MANAGER) & TO BE CONTAINED WITHIN TOP HAT SECTION (PROVIDED BY CONSTRUCTION MANAGER) c/w HEAVY DUTY COACH SCREW FIXINGS (OR SIMILAR & APPROVED). PIPEWORK WITHIN TOP HAT SECTIONS TO BE SINGLE LENGTH WITH PULL BENDS ONLY. THE HEAT RECOVERY VALVES SHALL BE CONTAINED WITHIN A LOCKABLE WOODEN ENCLOSURE (BY CONSTRUCTION MANAGER) WHICH SHALL BE FORMED AFTER INSTALLATION OF PIPEWORK, VALVES, ETC. ENCLOSURE ANTICIPATED TO BE 600x600x400.

2. FULL MESH WIRE CAGE TO BE PROVIDED BY CONSTRUCTION MANAGER. CAGE TYPICALLY TO BE GALVANISED STEEL FRAME ENCLOSURE WITH GALVANISED WIRE MESH 1" 10 GAUGE. ROOF OF CAGE TO BE COMPLETE WITH GALVANISED STEEL RAFTERS TO AVOID SAGGING OF THE MESH. ALL METALWORK INCLUDING FRAME TO BE GALVANISED.

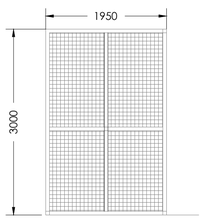

PROPOSED SIDE ELEVATION

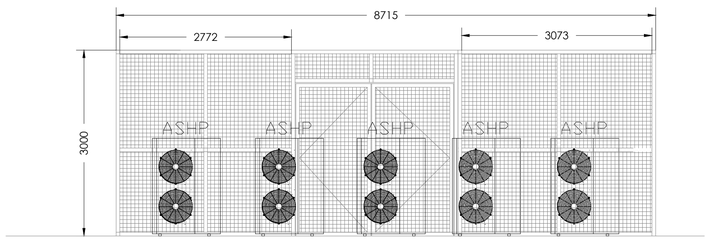

PROPOSED FRONT ELEVATION

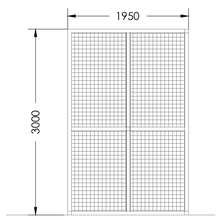

PROPOSED SIDE ELEVATION

Scale Bar 1:50

This drawing is copyright and may not be reproduced in whole or part without written authority. Do not scale off this drawing.

Rev	Date	Description	Drawn	Chk'd
C	15.03.24	ASHP increased due to Air test results	KM	RO
B	14.03.24	General update for drawing layout	KM	RO
A	29.01.24	General update for plant cage to mesh	KM	RO

THE HARRIS PARTNERSHIP
ARCHITECTS
www.harrispartnership.com

WAKEFIELD - T. 01924 291800
2 St John's Mews, Wakefield, WF1 2QA

MANCHESTER - T. 0161 2388555
Canvas Warehouse, 77 Dale Street, Manchester, M1 2HG

MILTON KEYNES - T. 01908 211 577
The Old Rectory, 79 High Street,Newport Pagnell,MK16 8AB

READING - T. 0118 950 7700
101 London Road, Reading, RG1 5BY

LONDON - T. 020 7409 1215
10 Gees Court, St Christopher's Place, London, W1U 1JJ

Client
Aldi Stores Limited

Project Title
Unit B
Barnfield Dr,
Chichester
PO19 7AG

Drawing Title
Proposed External Plant Area

Drawn	Checked	Scale @A1	Status	Date
KM	RO	1:50	NA	01/24

Drawing Status	Rev.	THP Project No
Preliminary	C	20027

Project No.	Originator	Volume	Level	Type	Role	Number
20027	THP	XX	00	DR	A	008