PROPOSED ELEVATION
SCALE 1:100

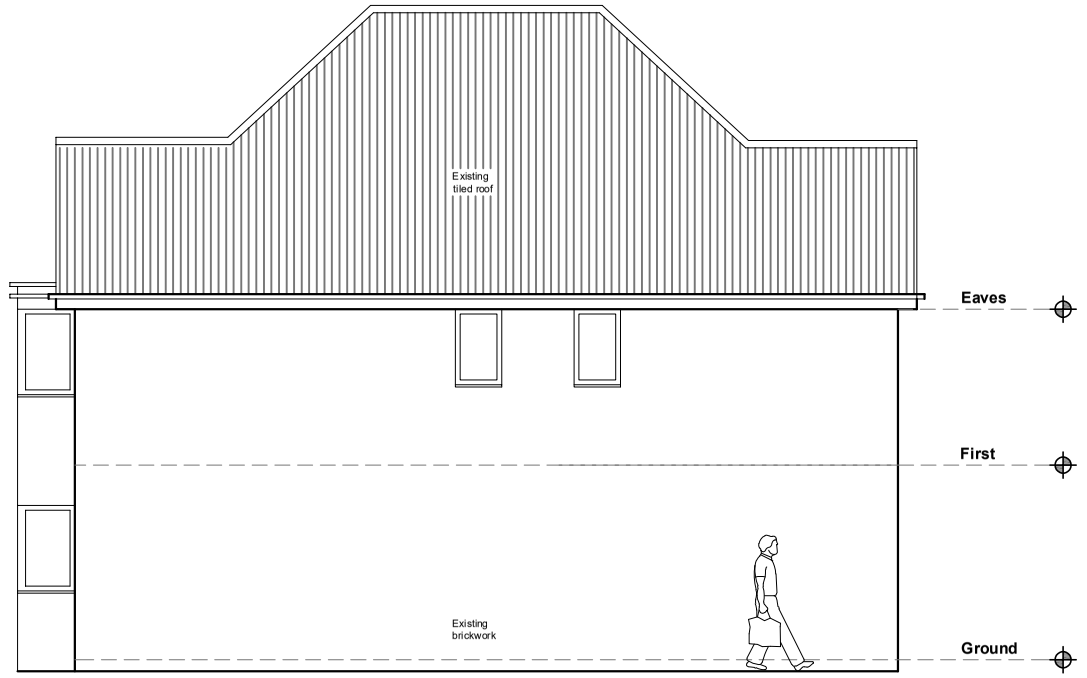

PROPOSED SIDE ELEVATION
SCALE 1:100

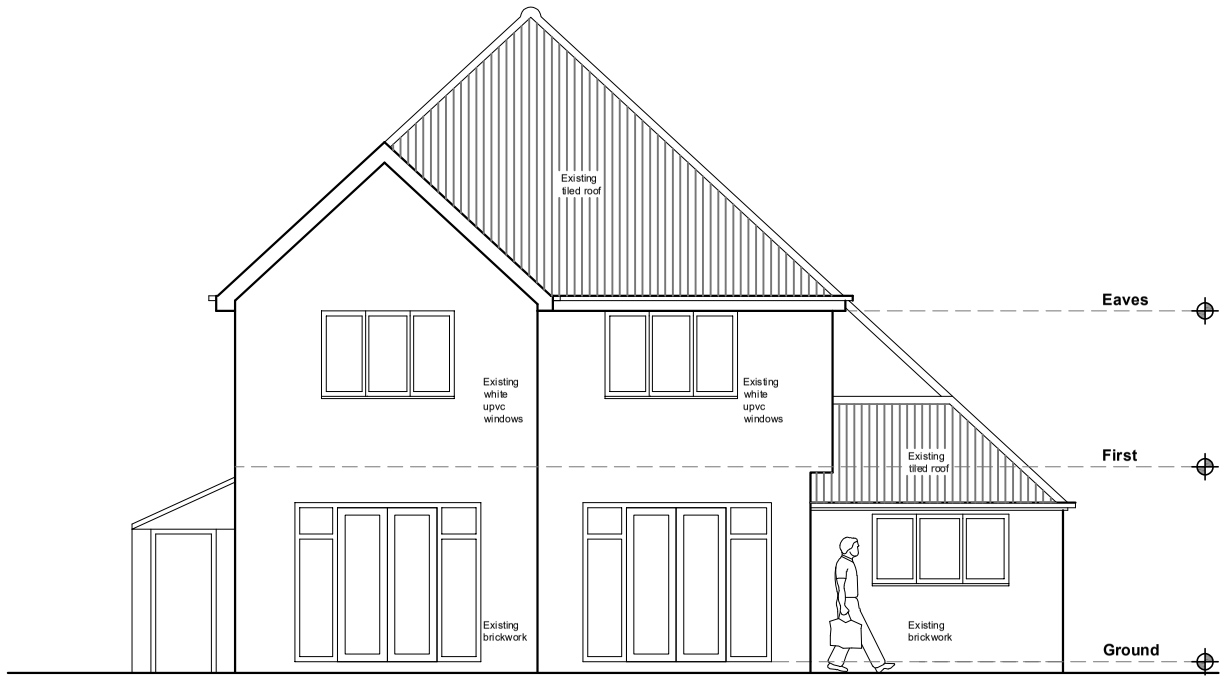

PROPOSED REAR ELEVATION
SCALE 1:100

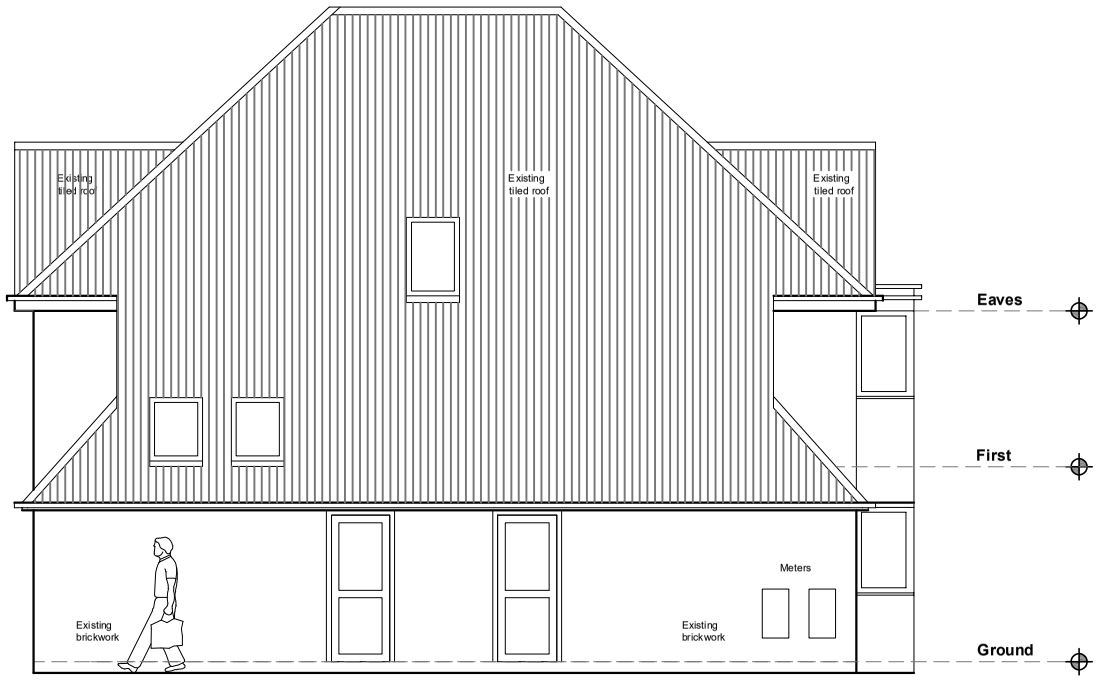

PROPOSED SIDE ELEVATION
SCALE 1:100

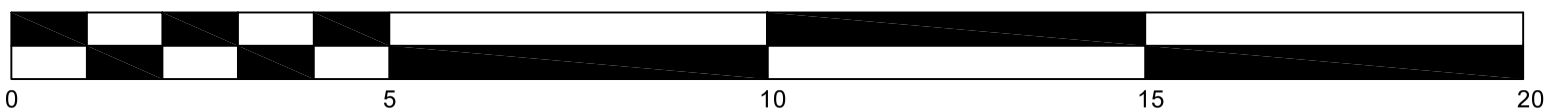

SCALE BAR 1:100

PROJECT				DRWG	P02
115 BIRMINGHAM RD, ALVECHURCH				DATE	MAR 2024
DRAWING TITLE				SCALE @ A3	1:100
PROPOSED ELEVATIONS				REV	
	REV	DATE	AMENDMENT		

Chartered Institute of Architectural Technologists

E D Architecture **LTD**

A3