ALL MATERIALS TO MATCH EXISTING UNLESS OTHERWISE NOTED

EXTENSION FLOOR LEVELS TO LINE THROUGH WITH THE FLOOR LEVELS IN THE EXISTING PROPERTY UNLESS OTHERWISE NOTED

Proposed front elevation

Proposed side elevation

Proposed rear elevation

Proposed side elevation

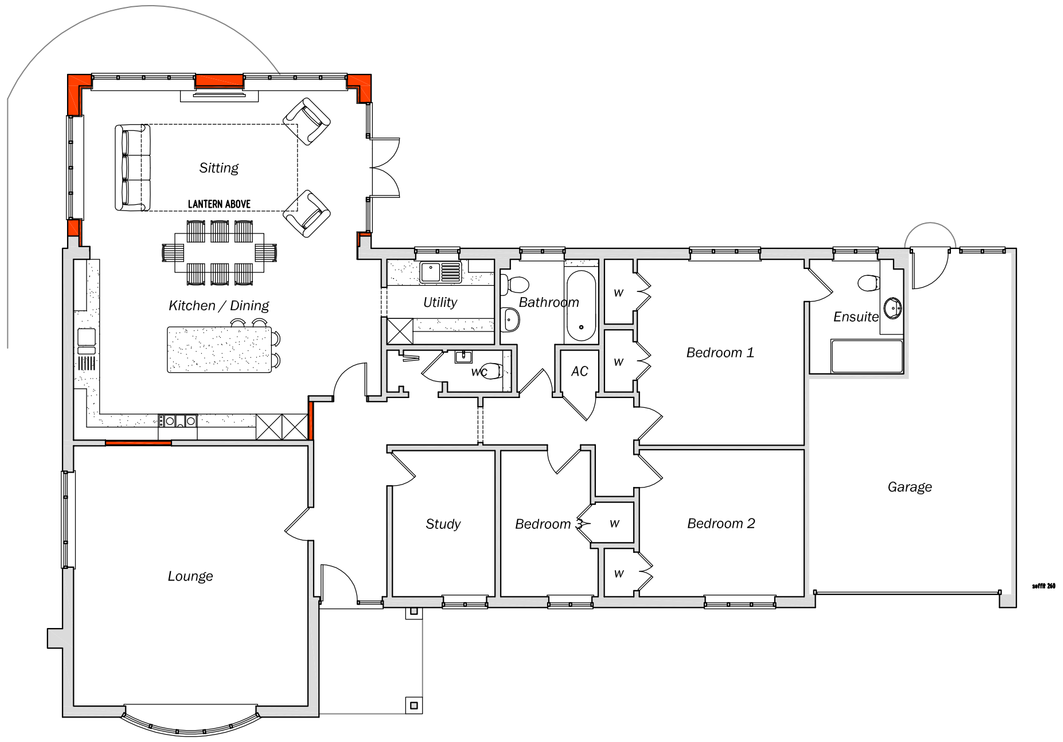

Proposed floor plan

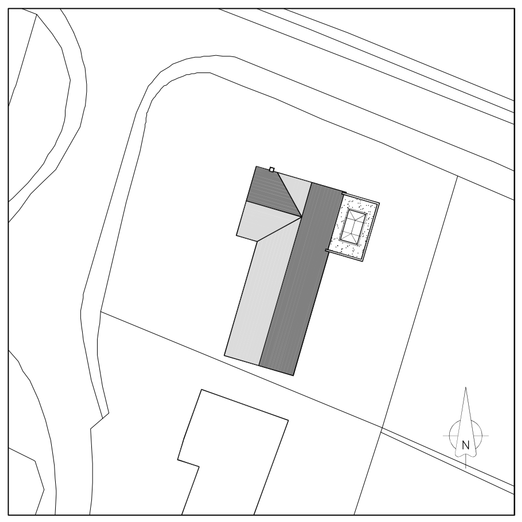

Proposed block plan - scale 1: 500 @ A1

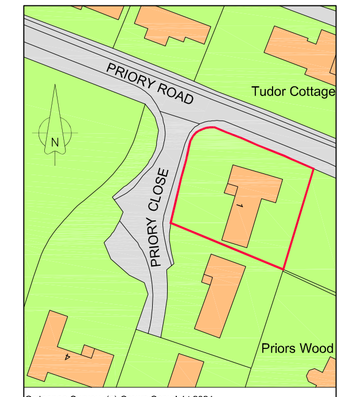

Location plan - scale 1:1250 @ A1

0 1m 2m
SCALE 1:100

0 2m 4m
SCALE 1:200

0 5m 10m
SCALE 1:500

METRES
0 50
SCALE 1:1250

Rev.	Date	Details

Client

Mrs Pearce

Site

1 Priory Close
Sunninghill
Berkshire, SL5 9SE

Drawing Title

Proposed orangery

Date April 2024	Scale 1:100 @ A1
Drawn MB	Checked
Drawing No. 3958-P02	

mbdesignservicesltd
architectural consultants

36 Peel Avenue, Frimley, GU16 8YT
Tel: 01252 836 956
Registered in England No: 4603010