ORIGINAL DRAWING SIZE A2

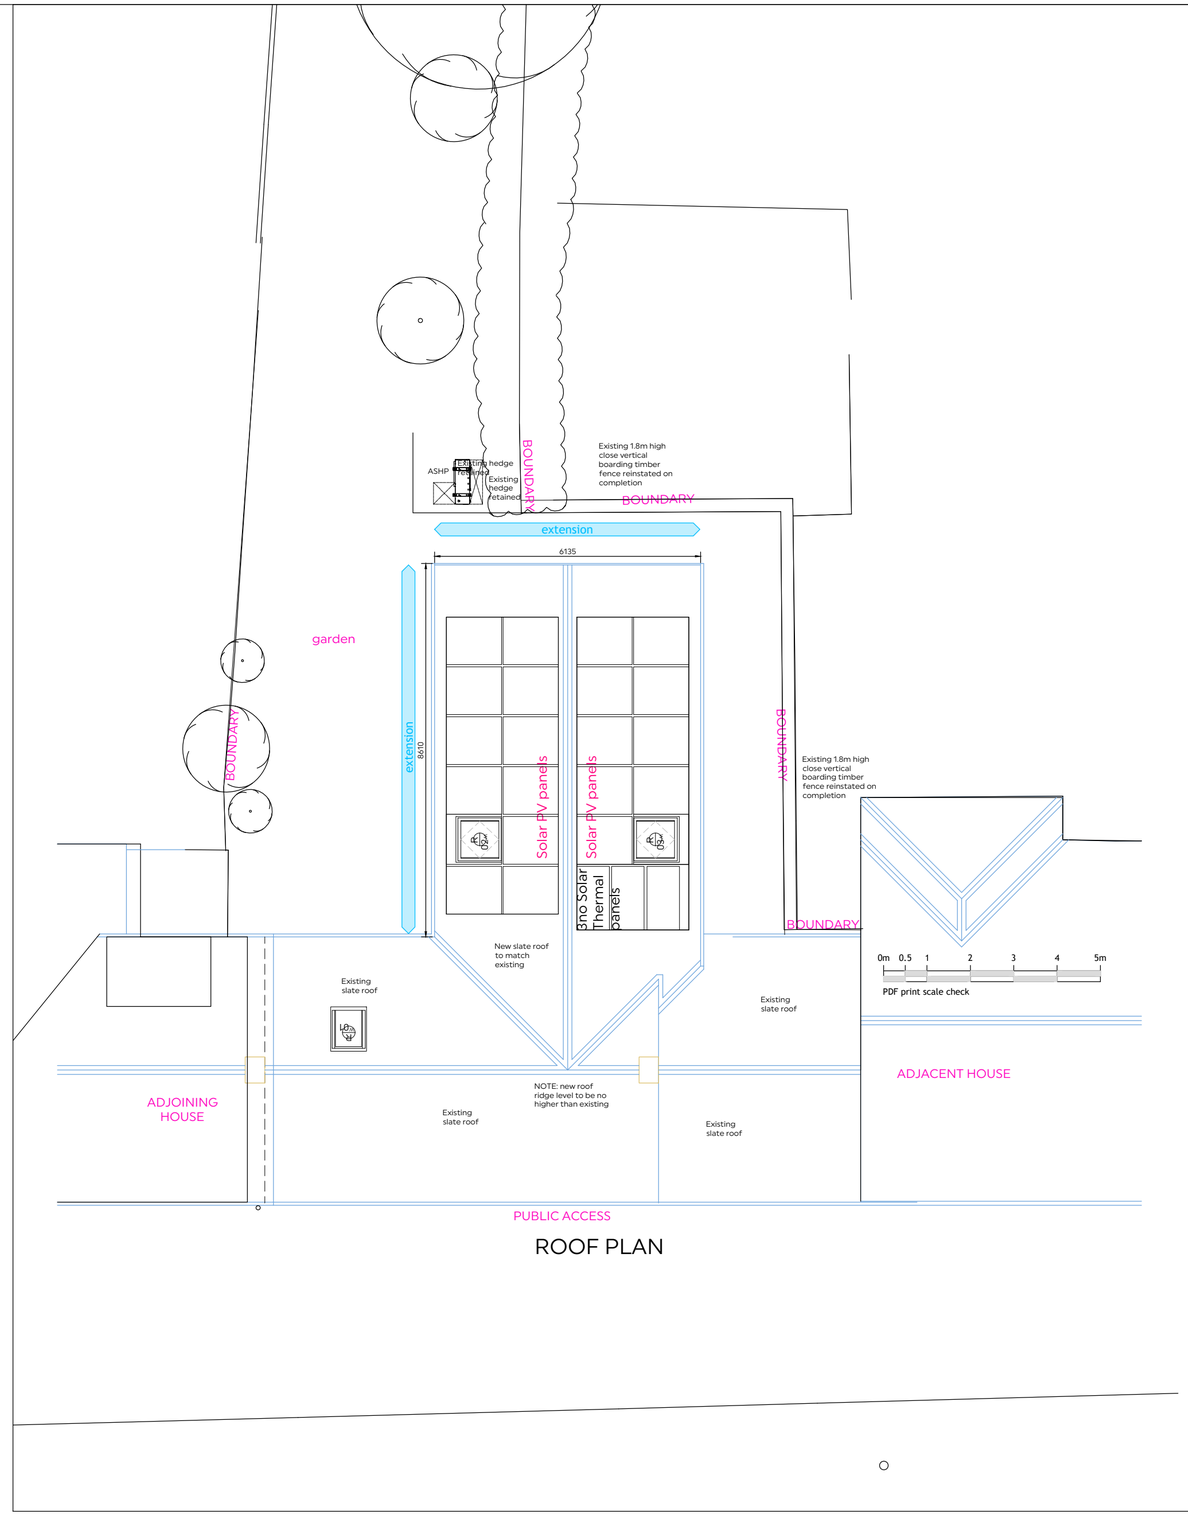

ROOF PLAN

REVISION

PURPOSE OF ISSUE
LISTED BUILDING CONSENT & PLANNING APPROVAL

CLIENT
Mr T Hotham

PROJECT
Old Joiners Shop, Skirling
Retrofit & Extension

DRAWING TITLE
Proposed Roof Plan

PROJECT NUMBER	SCALE (@ A2)
907-A	1:100

DRAWING NUMBER
907-A(04)003

DRAWN BY	DATE	CHECKED BY
djm	Apr.'24	

Notes:
Always print drawings in colour
Do not scale from drawing. All dimensions are approximate and will vary on site.
This drawing is solely for the purpose shown on the PURPOSE OF ISSUE *note. Additional information will be required for construction purposes. No liability will be accepted for any omission from this drawing should the drawing be used for construction purposes. When issued for construction, this will be shown as the* PURPOSE OF ISSUE.

White Hill Design Studio LLP
Annan Water, Moffat
DG10 9LS

T: 01683 221 898

info@whitehilldesignstudio.com
www.whitehilldesignstudio.com

© White Hill Design Studio LLP
This information is confidential to the Client and their professional advisers and under no circumstances may it be passed on or reproduced in whole or in part, nor may it be relied upon by third parties for any use whatsoever. White Hill Design Studio LLP shall have no liability for any use by the Client of the information for any other purpose than that for which it was prepared or provided by White Hill Design Studio LLP