**DO NOT SCALE**

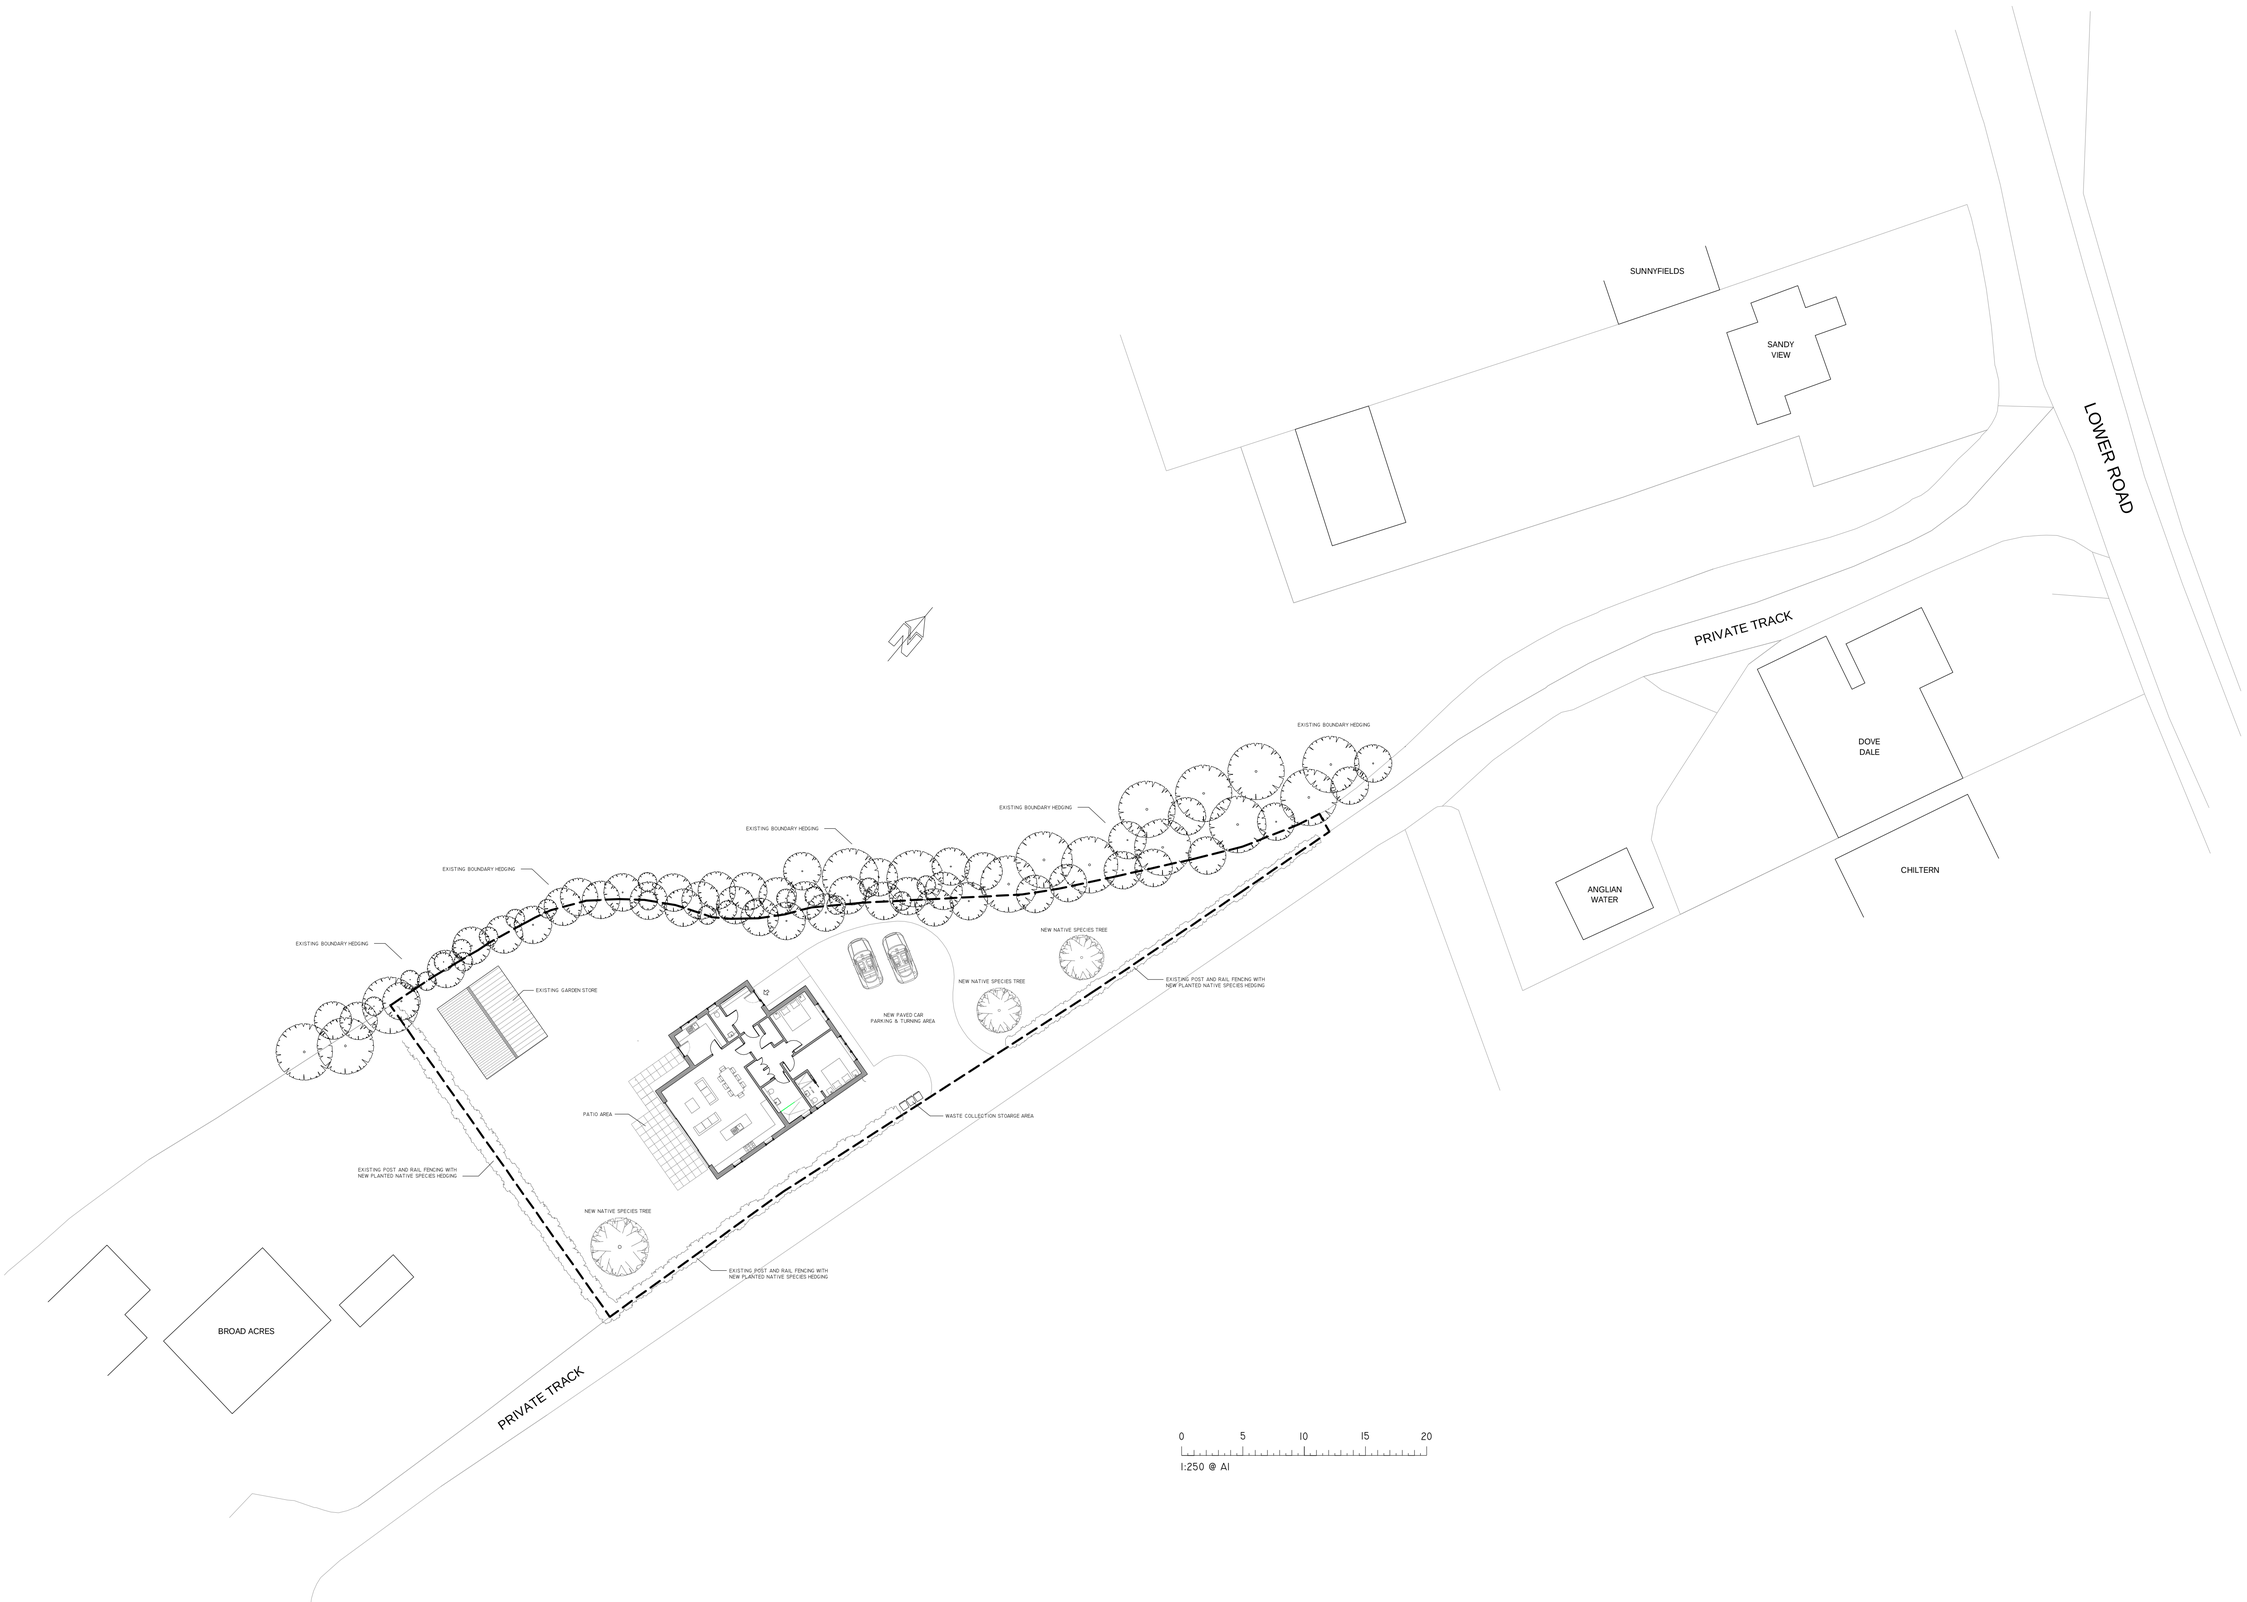


**NOTES**

NO DIMENSIONS ARE TO BE TAKEN FROM THIS DRAWING

THIS DRAWING MUST NOT BE REPRODUCED IN PART OR IN FULL WITHOUT THE WRITTEN CONSENT OF THE DESIGNER

ALL DIMENSIONS ARE TO BE CHECKED ON SITE AND ANY DESCREPANCIES ARE TO BE REPORTED TO THE DESIGNER PRIOR TO ANY CONSTRUCTION WORK TAKING PLACE

CONTRACTORS MUST VERIFY ALL FIGURED DIMENSIONS AT THE SITE BEFORE COMMENCING ANY WORK OR MAKING SHOP DRAWINGS

THIS DRAWING IS TO BE READ IN CONJUNCTION WITH ALL OTHER RELEVANT DRAWINGS, SPECIFICATIONS & ENGINEERS DETAILS

ALL CONSTRUCTION & MATERIALS TO COMPLY WITH THE CURRENT BUILDING REGULATIONS AND BRITISH STANDARDS.

JOHN DENNY ASSOCIATES CAN NOT BE HELD RESPONSIBLE FOR CONSTRUCTION PRACTICE & QUALITY WHERE WE ARE NOT APPOINTED TO OVERSEE AND PROJECT MANAGE ON SITE CONSTRUCTION.

| Rev: | Date | Description | Checked |
|---|---|---|---|
| B | 15-04-2024 | REVISED PLANNING ISSUE | J.A.D. |
| A | 14-03-2024 | PLANNING ISSUE | J.A.D. |


JOHN DENNY ASSOCIATES
ARCHITECTURAL DESIGNS
architecture - design - planning - surveying - feasibility

43 OULTON ROAD
IPSWICH
SUFFOLK
IP3 9QD
TEL/FAX: 01473 250886
MOB: 07773 062669
E: CONTACT@JOHNDENNYASSOCIATES.CO.UK
W: JOHNDENNYASSOCIATES.CO.UK


Client:

MRS. D. WISEMAN
BROAD ACRES
LOWER ROAD
WESTERFIELD
SUFFOLK
IP6 9AR

Project:

PROPOSED SINGLE STOREY DETACHED DWELLING TO REPLACE EXISTING SINGLE STOREY DETACHED DWELLING

Location:

BARTLEY BARN, LOWER ROAD, WESTERFIELD, SUFFOLK, IP6 9AR

Drawing Title:

PROPOSED SITE PLAN - GROUND FLOOR LEVEL

| Drawn: | Date: | Scale: |
|---|---|---|
| JAD | FEB. 2024 | 1:250 @ A1 |

Drawing Number: JDA-024-0398-PL-004

Revision: A B

Checked: