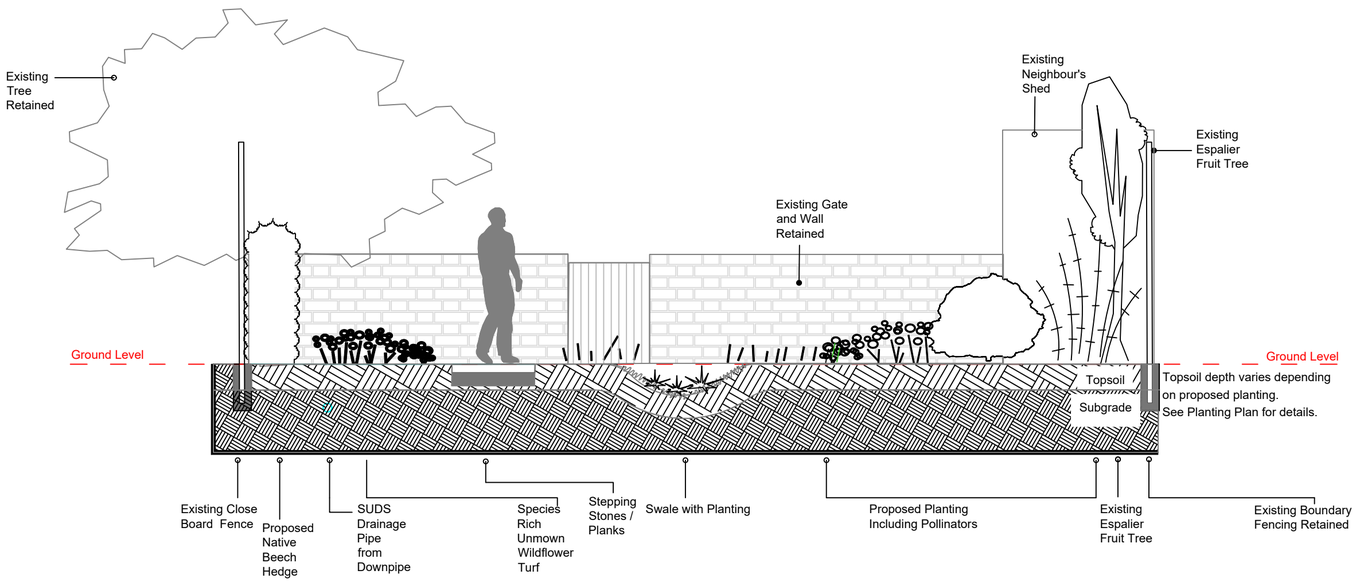

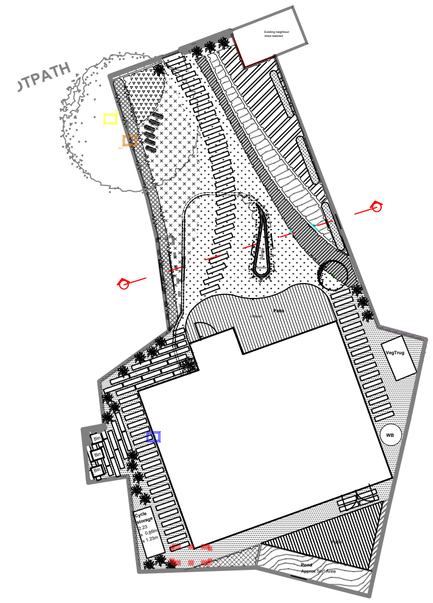

Rev	Changes	Date	DR by	AP by
P01	1st issue	DD/MM/YYYY	XX	XX

Ground Control

Ground Control Ltd., Kingfisher House, Radford Way, Billericay, Essex, CM12 0EQ
T: 01277 650 697 E: info@ground-control.co.uk www.ground-control.co.uk

Client

JUSTINE ADDISON

Project (Address)

4 DOCTORS POND, GREAT DUNMOW, ESSEX, CM61 BB

Drawing title

SWALE SECTION

Drawing No.	RIBA Stage	Status	Rev
J231164-GGC-ZZ-ZZ-D-L-0300	3		P01

GC Project ID	Issue status
J231164	PLANNING

Scale(s)	1st Issue Date	Drawn by	Checked by
1:50 @ A2	25/03/2024	KP	RA

Notes:
1. © This drawing is the copyright of Ground Control Ltd and cannot be reproduced in any form without express consent of the company.
2. Do not scale off this drawing. All written dimensions are to be checked on site prior to commencing works.
3. All discrepancies, errors or omissions are to be reported for clarification before proceeding.

Section A-A Scale 1:50 @A2