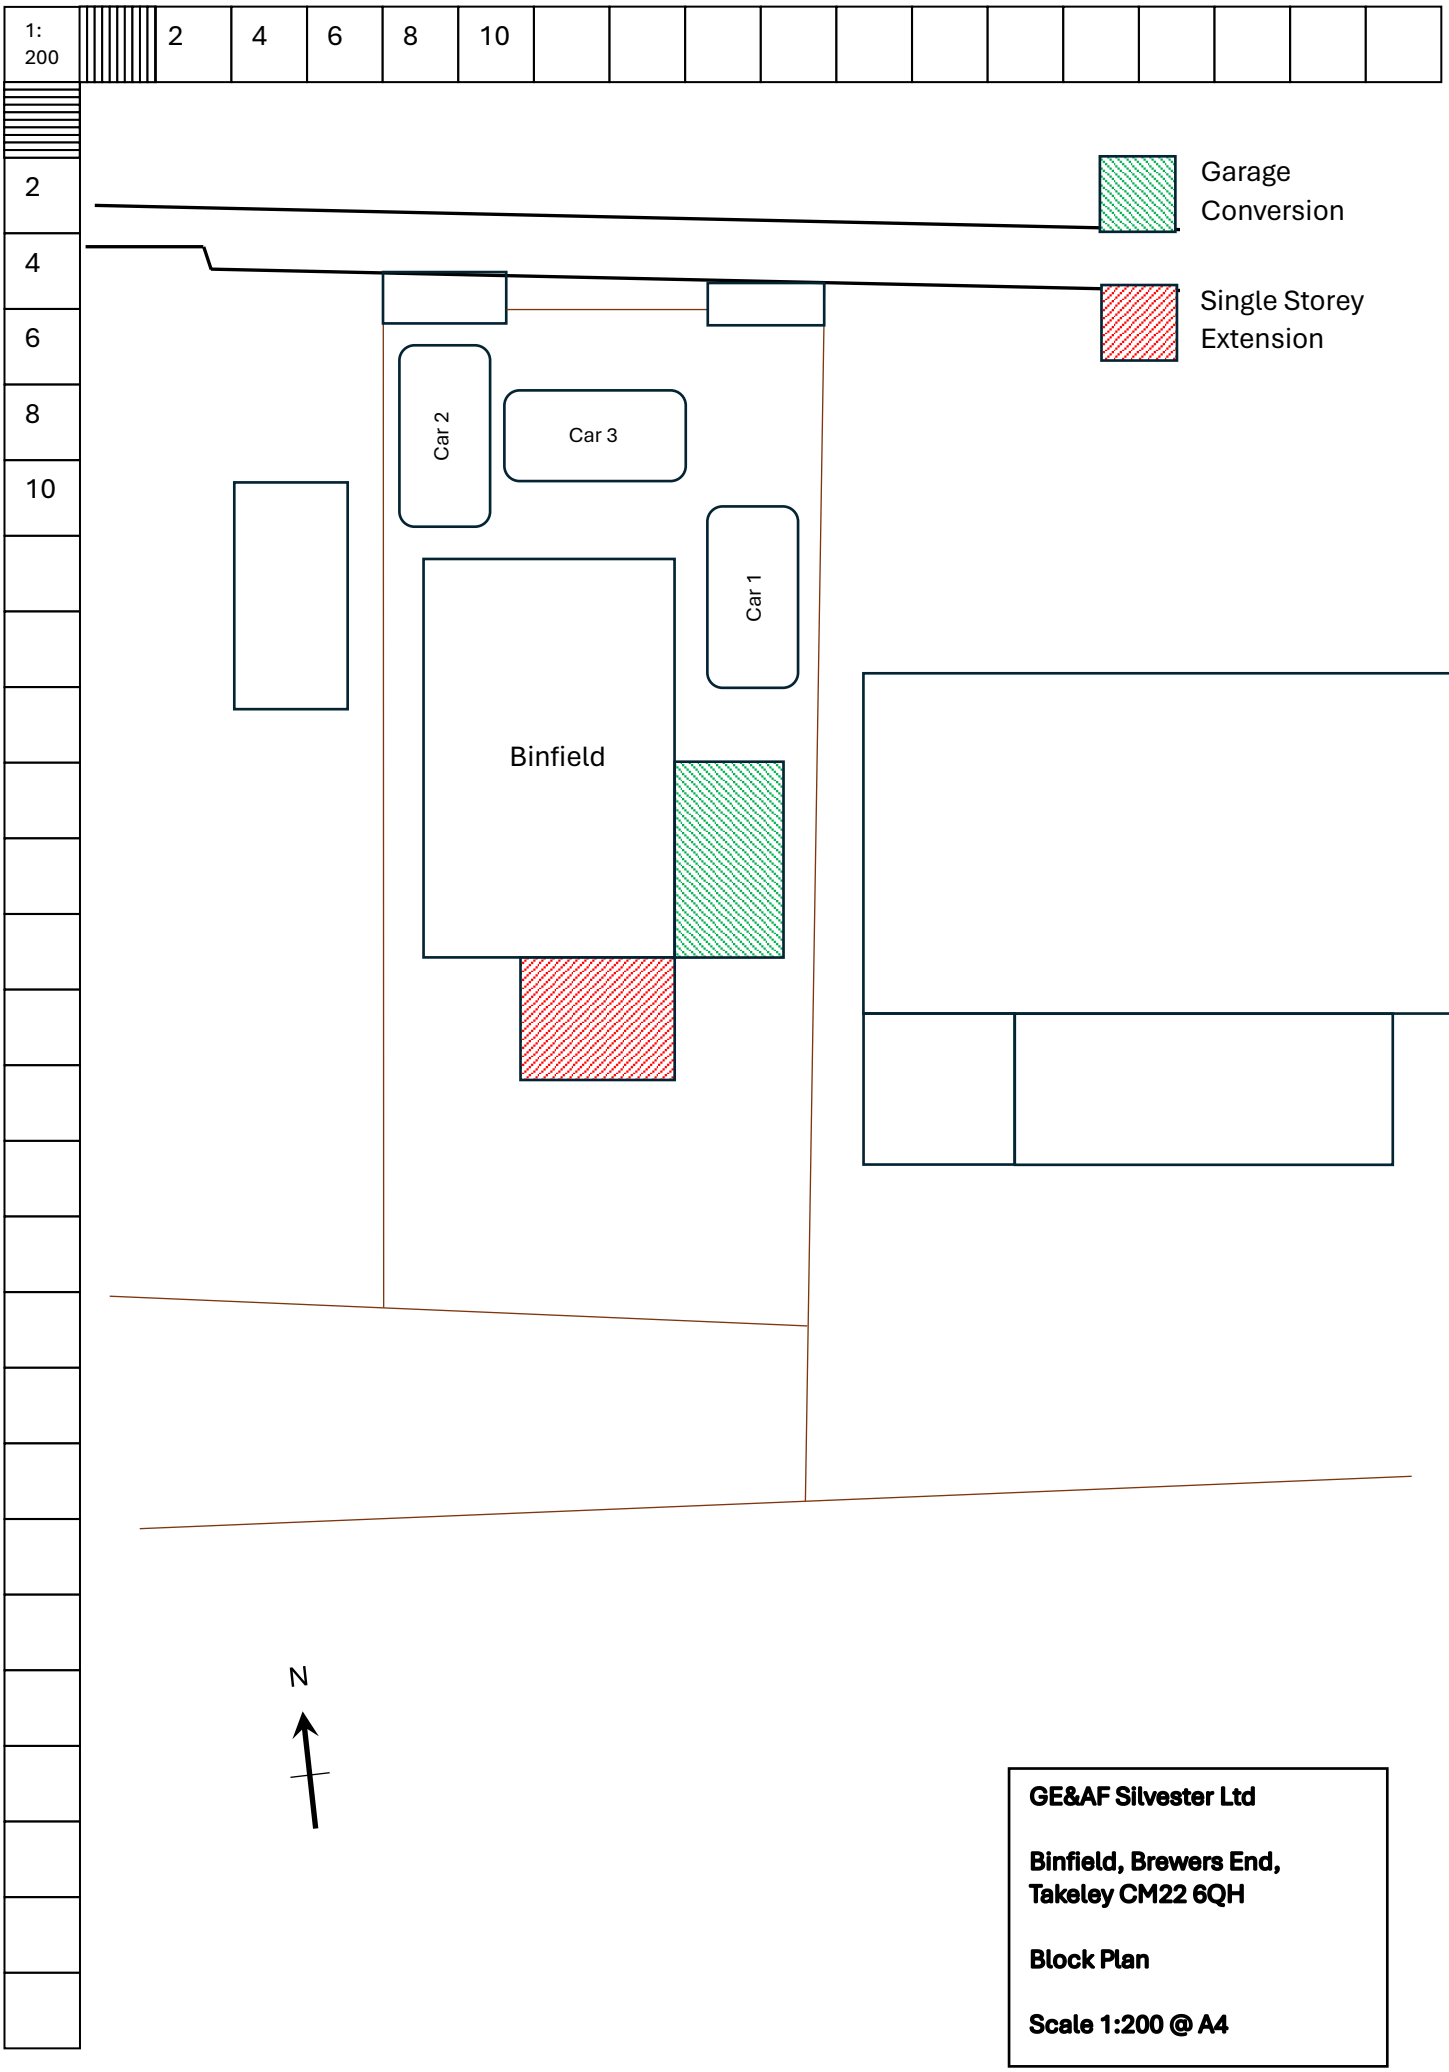

GE&AF Silvester Ltd

Binfield, Brewers End, Takeley CM22 6QH

Block Plan

Scale 1:200 @ A4