1: 100

1 2 3 4 5 10

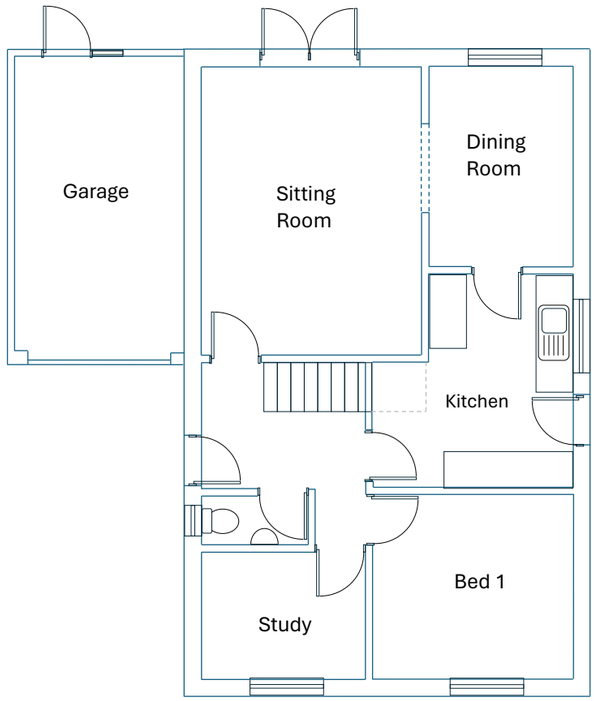

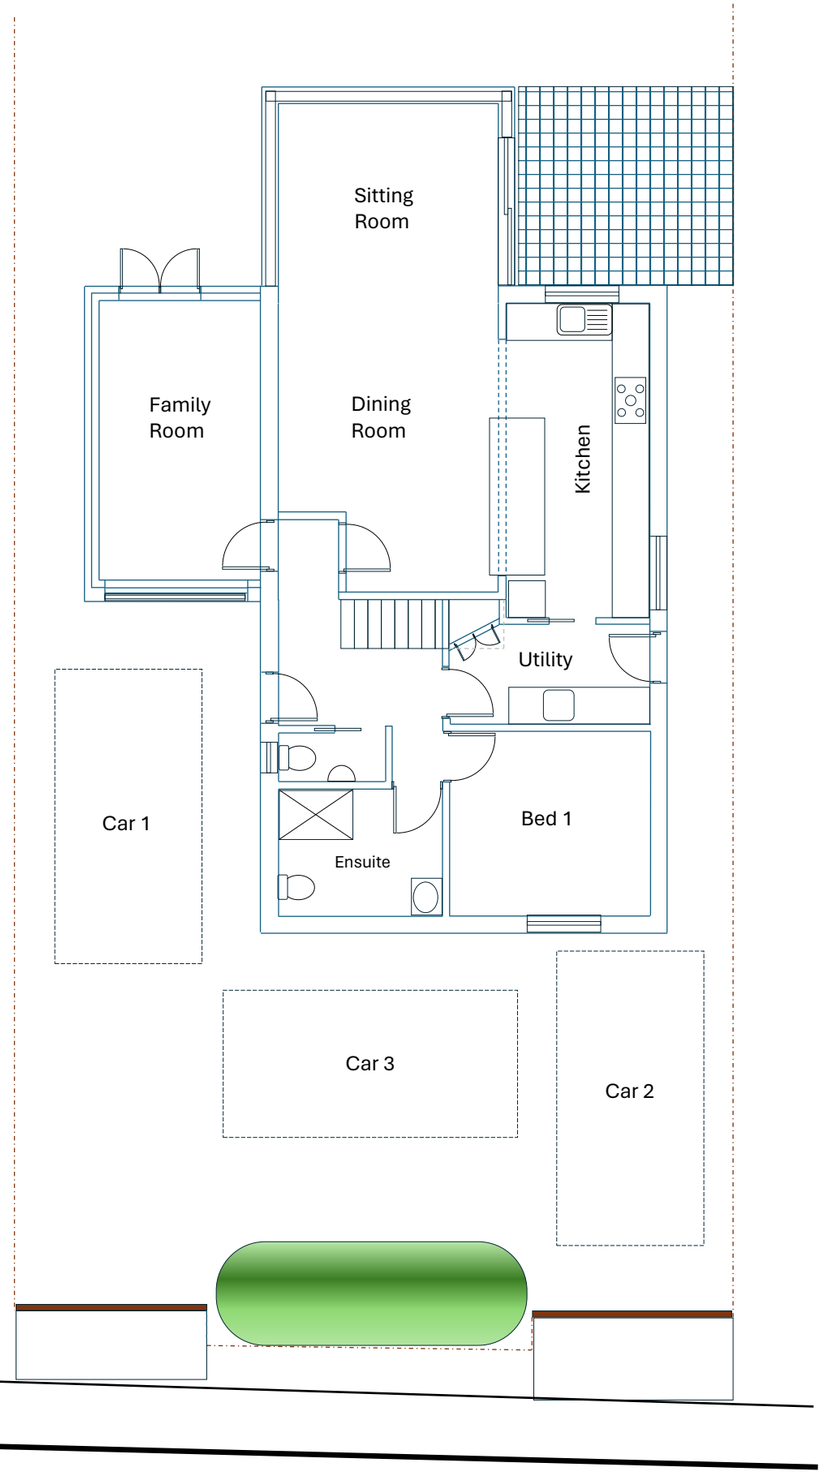

GE&AF Silvester Ltd

Binfield, Brewers End, Takeley CM22 6QH

Existing & Proposed Plans

Scale 1:100 @ A3