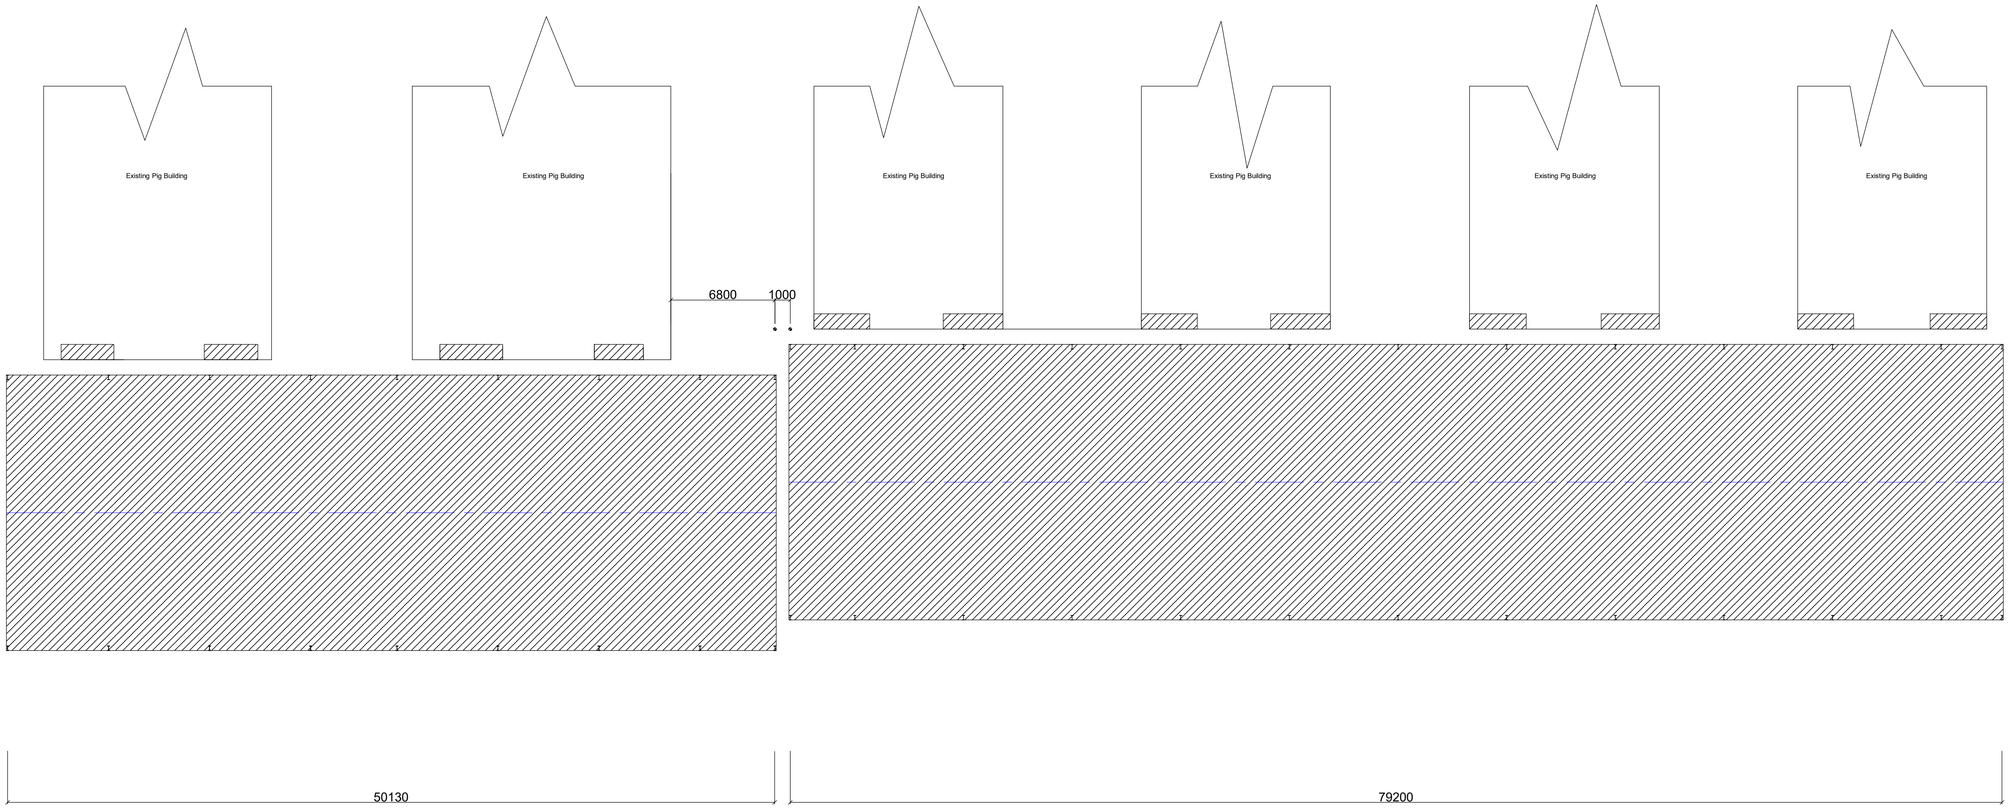

Rev	By	Date	Details

© This drawing is copyright. And may not be copied without the express permission of Roy Allen (Engineering) Ltd.

CE

Project Title	Muck Cover Building 1 & 2 Planning
Job No	HA01
Drawing No	PL04
Date	8th April 2024
Scale	1:200
Drawn by	AP
	A1

Client Address

Will Haag
Haag's Norfolk & Suffolk Farms
West End Farm
The Common
The Mellis
Eye
Suffolk
IP23 8EF

ROY ALLEN
(ENGINEERING) LTD
Buildings
Fair Green, Diss, [redacted] 4BG
Tel [redacted] 642324
Email office@royallen.co.uk