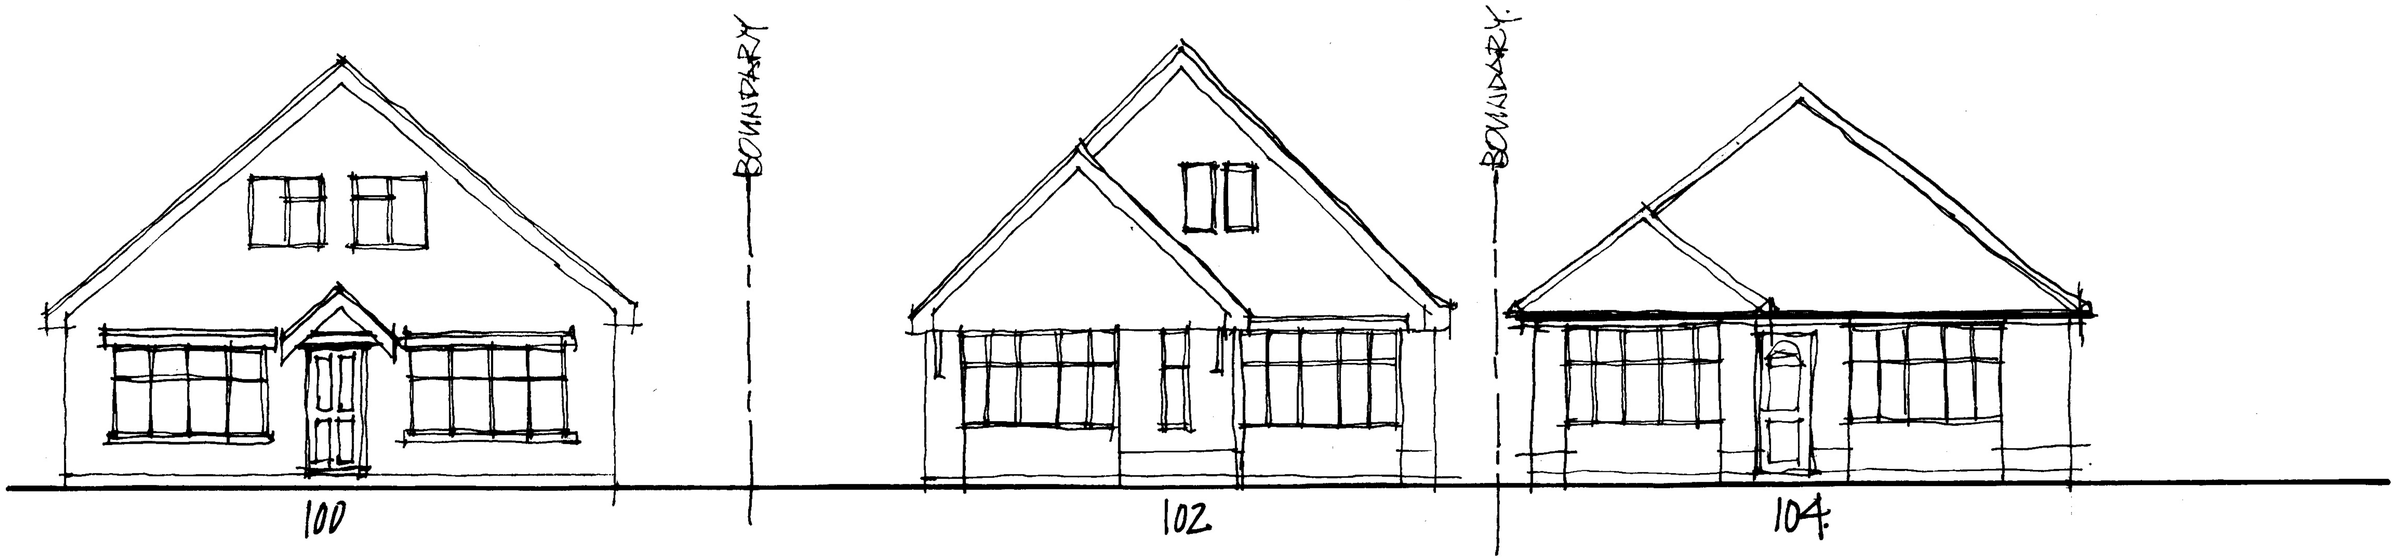

SKETCH STREET SCENE ELEVATION.

PROPOSED EXTENSIONS/ALTERATIONS · 102, BELL LANE · KESGRAVE. · IP5 1JN.

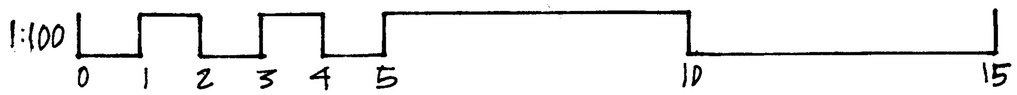

DRAWING NO. 102.BL KES/03/2024/07