Flat 0-1, 15 Haugh Road, Glasgow

Floor plan as existing

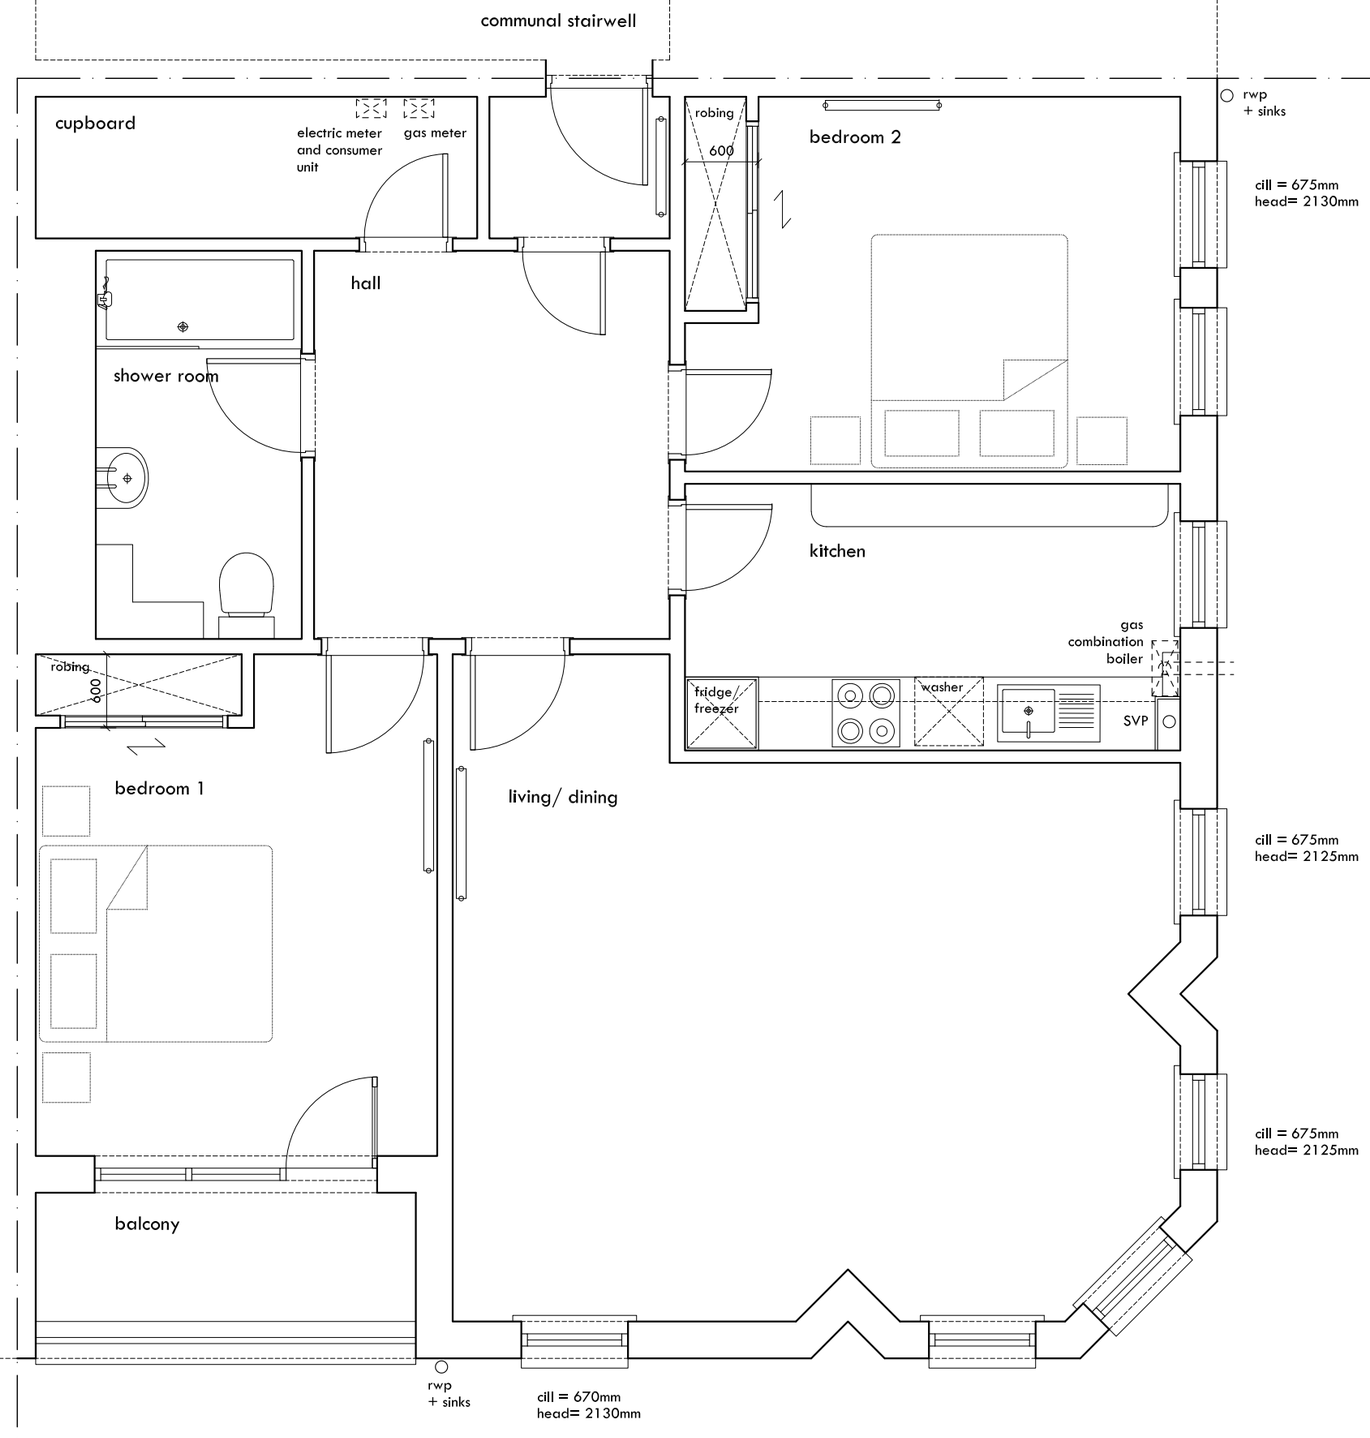

notes

do not scale from the drawing

any discrepancies to be reported to the architect immediately

the property is a flat on the ground floor of a four storey modern tenement block

the internal area of the flat is circa 85 square meters

revisions

rev.	date	description	by

project

CHANGE OF USE FOR SHORT TERM LETTINGS FOR FLAT 0-1 AT 15 HAUGH ROAD, GLASGOW

client

ANN MURRAY

LUCID architecture

Unit 1 at 55 Ruthven Lane Glasgow G12 9BG

0141 628 5557

mail@lucidarchitecture.co.uk

www.lucidarchitecture.co.uk

drawing title

FLOOR PLAN AS EXISTING

drawing no.	scale
010	1:50@A3

drawn by	date
BMP	FEB 2024