NO DIMENSIONS ARE TO BE SCALED FROM THIS DRAWING. ALL DIMENSIONS STATED MUST BE VERIFIED ON SITE. THE CONSULTANT MUST BE ADVISED OF ANY DISCREPANCIES PRIOR TO ANY ITEM OF WORK BEING PUT IN HAND.
THIS DRAWING MUST BE READ TOGETHER WITH THE SPECIFICATION, BILL OF QUANTITIES AND ALL OTHER RELATED DRAWINGS.

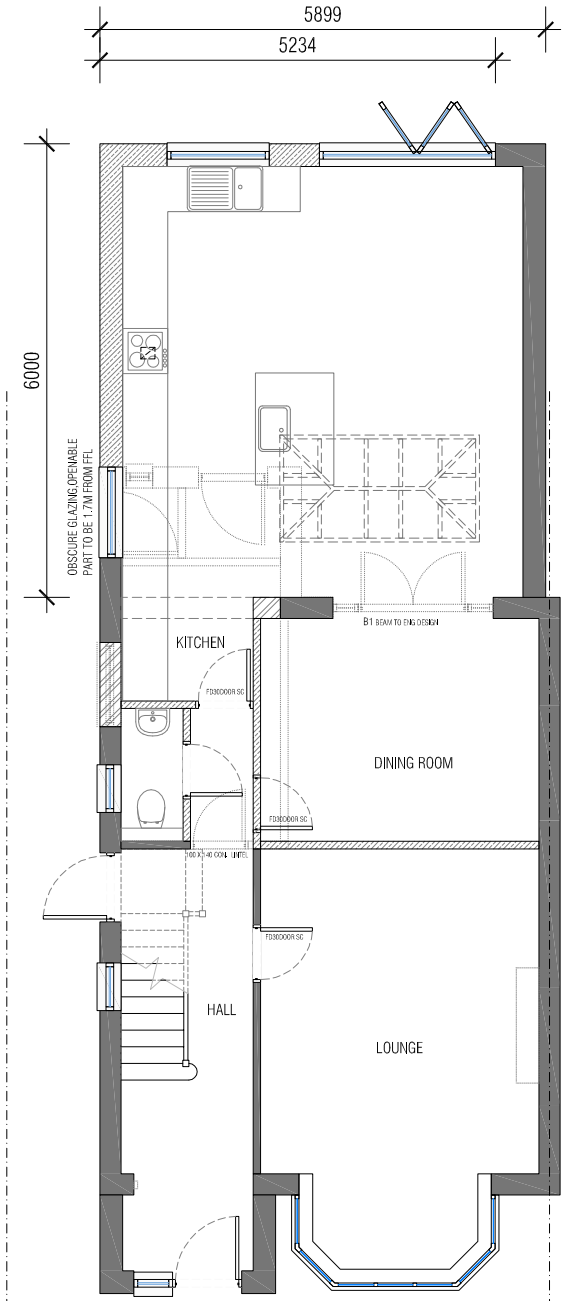

GROUND FLOOR PLAN

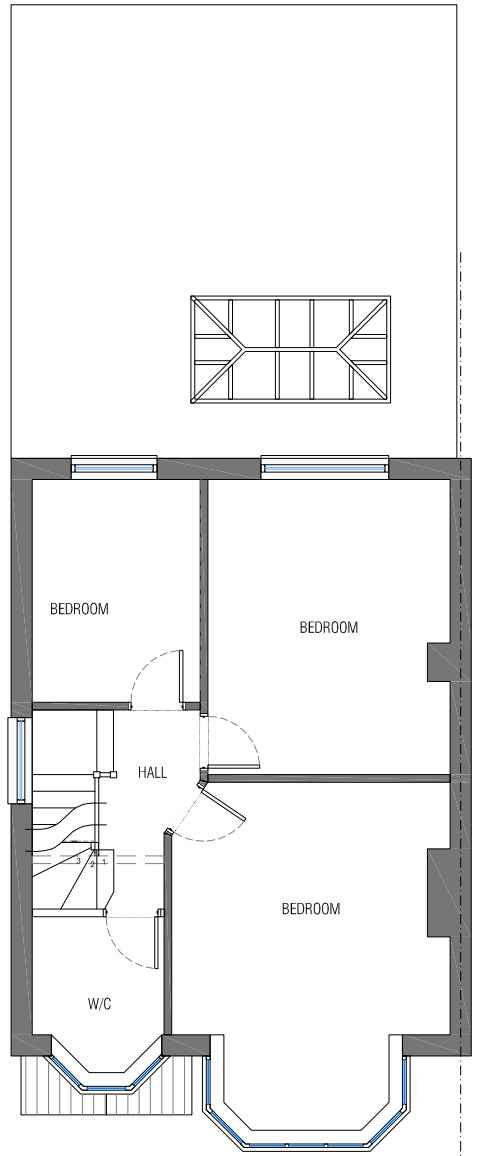

FIRST FLOOR PLAN

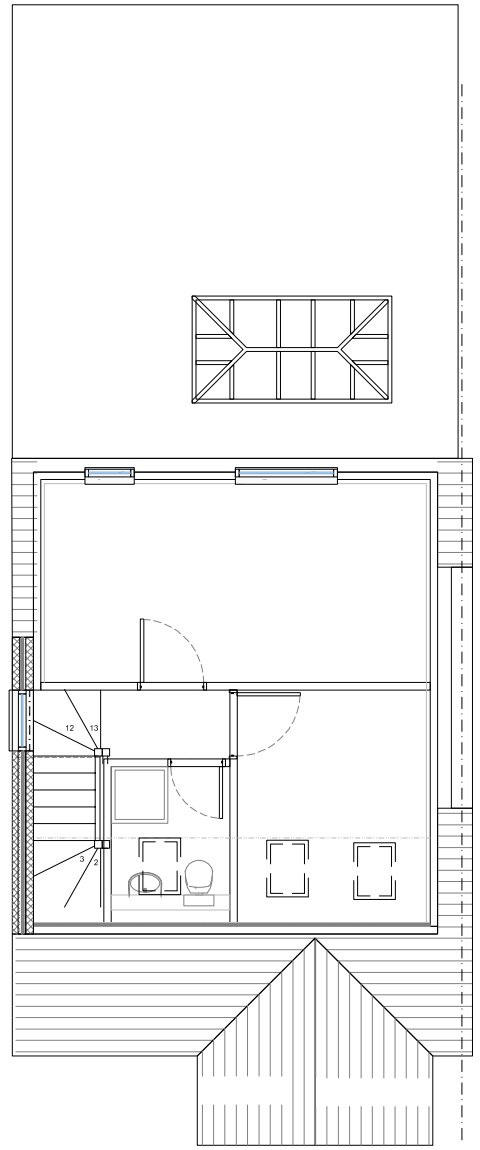

SECOND FLOOR PLAN

Scale 1:100 0 1 2.5 5 10m

REV A MINOR AMENDMENT 18-04-2024

Project:
49 HUMBERSTONE ROAD
LUTON

Client:
Mr Shipu Miah

Drawing Title:
PROPOSED FLOOR PLANS

Scale:	Date:	Drawn:	Checked:
1:100@A3	MARCH 2023		SA

Project No:	Drawing No:	Revision:
19026	A 102	A