JA Solar JAM54D40-440/LB PV Modules mounted on pitch Tile roof

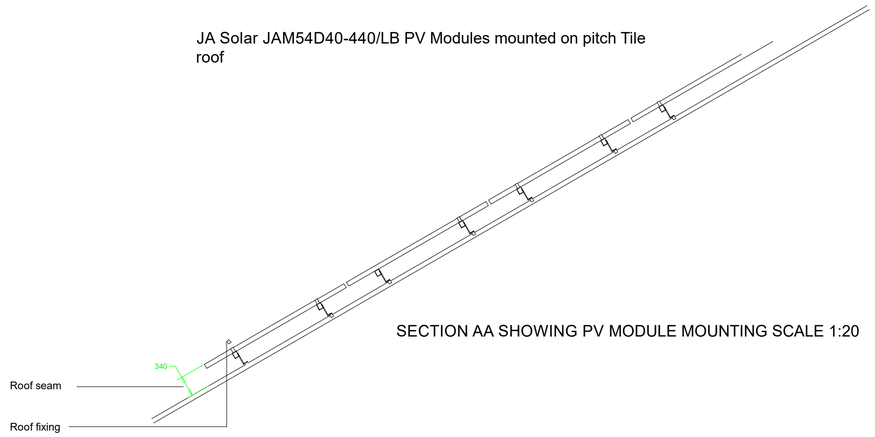

SECTION AA SHOWING PV MODULE MOUNTING SCALE 1:20

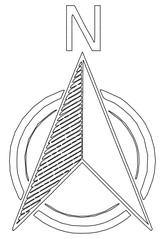

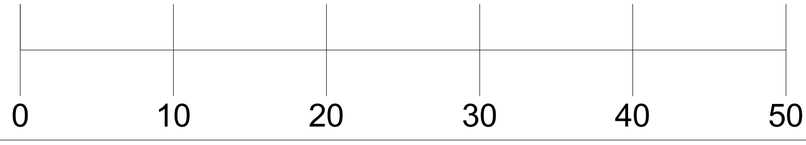

General Notes

All works to comply with The Town and Country Planning (General Permitted Development) (England) Order 2015 for class J installations.

No.	Revision/Issue	Date
V0	DRAWN	20/4/24

Firm Name and Address

eEnergy Services UK Ltd
20 St Thomas Street
London
SE1 9RS

Project Name and Address

Solar PV installation
Spire Washington Hospital
Picktree Lane, Rickleton,
Washington,
NE38 9JZ

Drawing Title

Section and Roof Plan

Project

Sheet

Date 20/4/24

Scale 1:200 @ A1