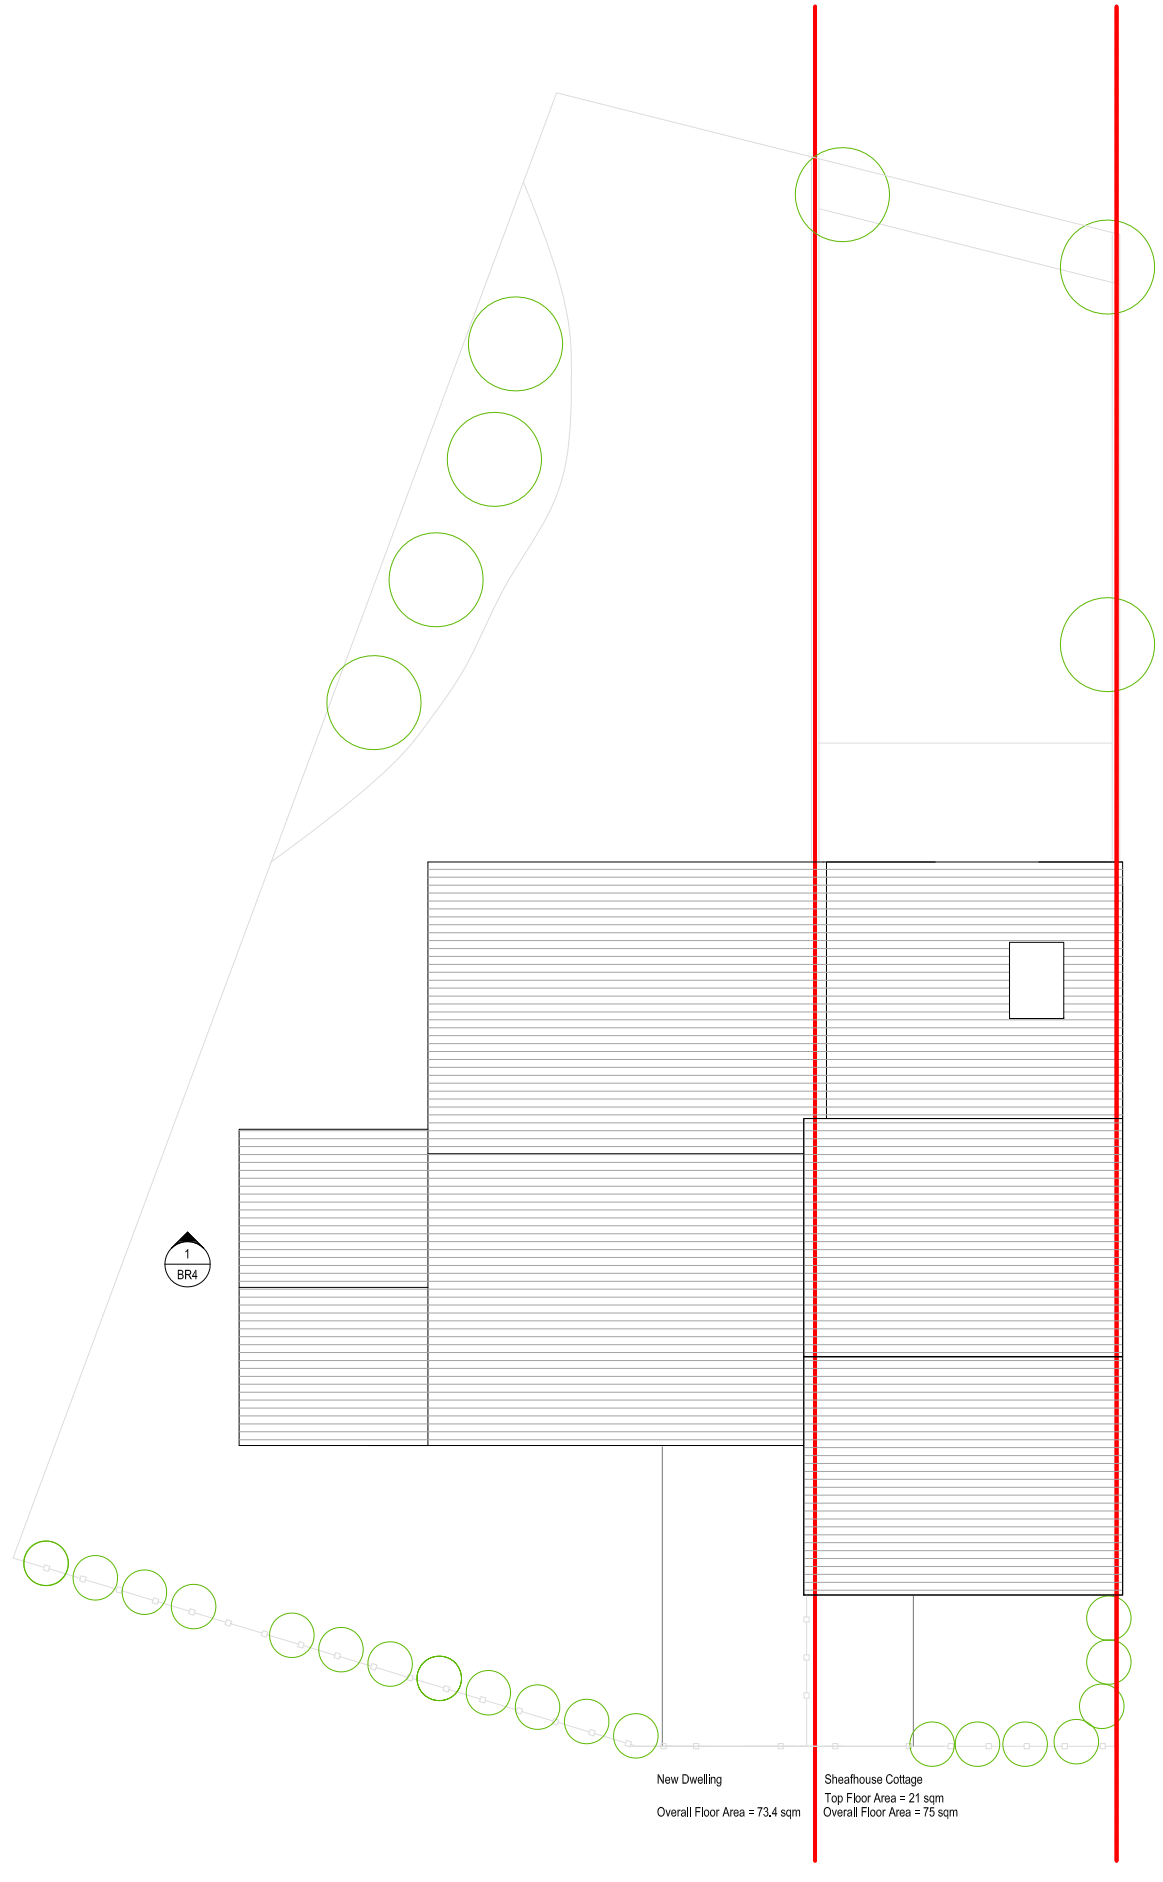

PLANNING DRAWINGS ONLY

Contractor to check all site dimensions and boundaries.
Written dimensions to supersede scaled drawings

REV	DATE	IN'L	DESCRIPTION	CHK
00		DM	Issued to CDC for comment	DM

PROJECT

Sub division of existing house
known as Sheafhouse cottage

CLIENT

David Lovely

SAFETY, HEALTH AND
ENVIRONMENTAL INFORMATION

IN ADDITION TO NORMAL RISKS ASSOCIATED WITH BUILDING CONSTRUCTION:

1. Temporary frame stability during erection.
2. Working at height
3. Delivery and installation of unusually long and heavy members.
4. Securing steel frame transfer beams and cantilevers
5. Manual handling
6. Site welding
7. Access through construction site by general public

It is assumed that all works will be carried out by a competent contractor working, where appropriate, to an approved method statement.

The DMD Group
CONSULTING ARCHITECTS,URBAN
DESIGNERS & PROPERTY INVESTORS
T:+44 (0)161 832 0555 M:+44 (0)7733830883
710 Left bank 12 Spinningfields Manchester M3 3AG
www.thedmd-group.com

DRAWING TITLE

Roof Plans

JOB NO	022				
DRAWING STATUS		DRAWN DATE		SCALE	
Planning		14/02/24		1/100 @ A3	
DESIGNED/DRAWN		ISSUE DATE		CHECKED BY	
DM		14/02/24		DM	

COMPANY CODE	BUILDING/ ZONE	FLOOR LEVEL	CATEGORY/ ELEMENT	DRAWING NO	REVISION
DMD		00		A7 -24-06	00