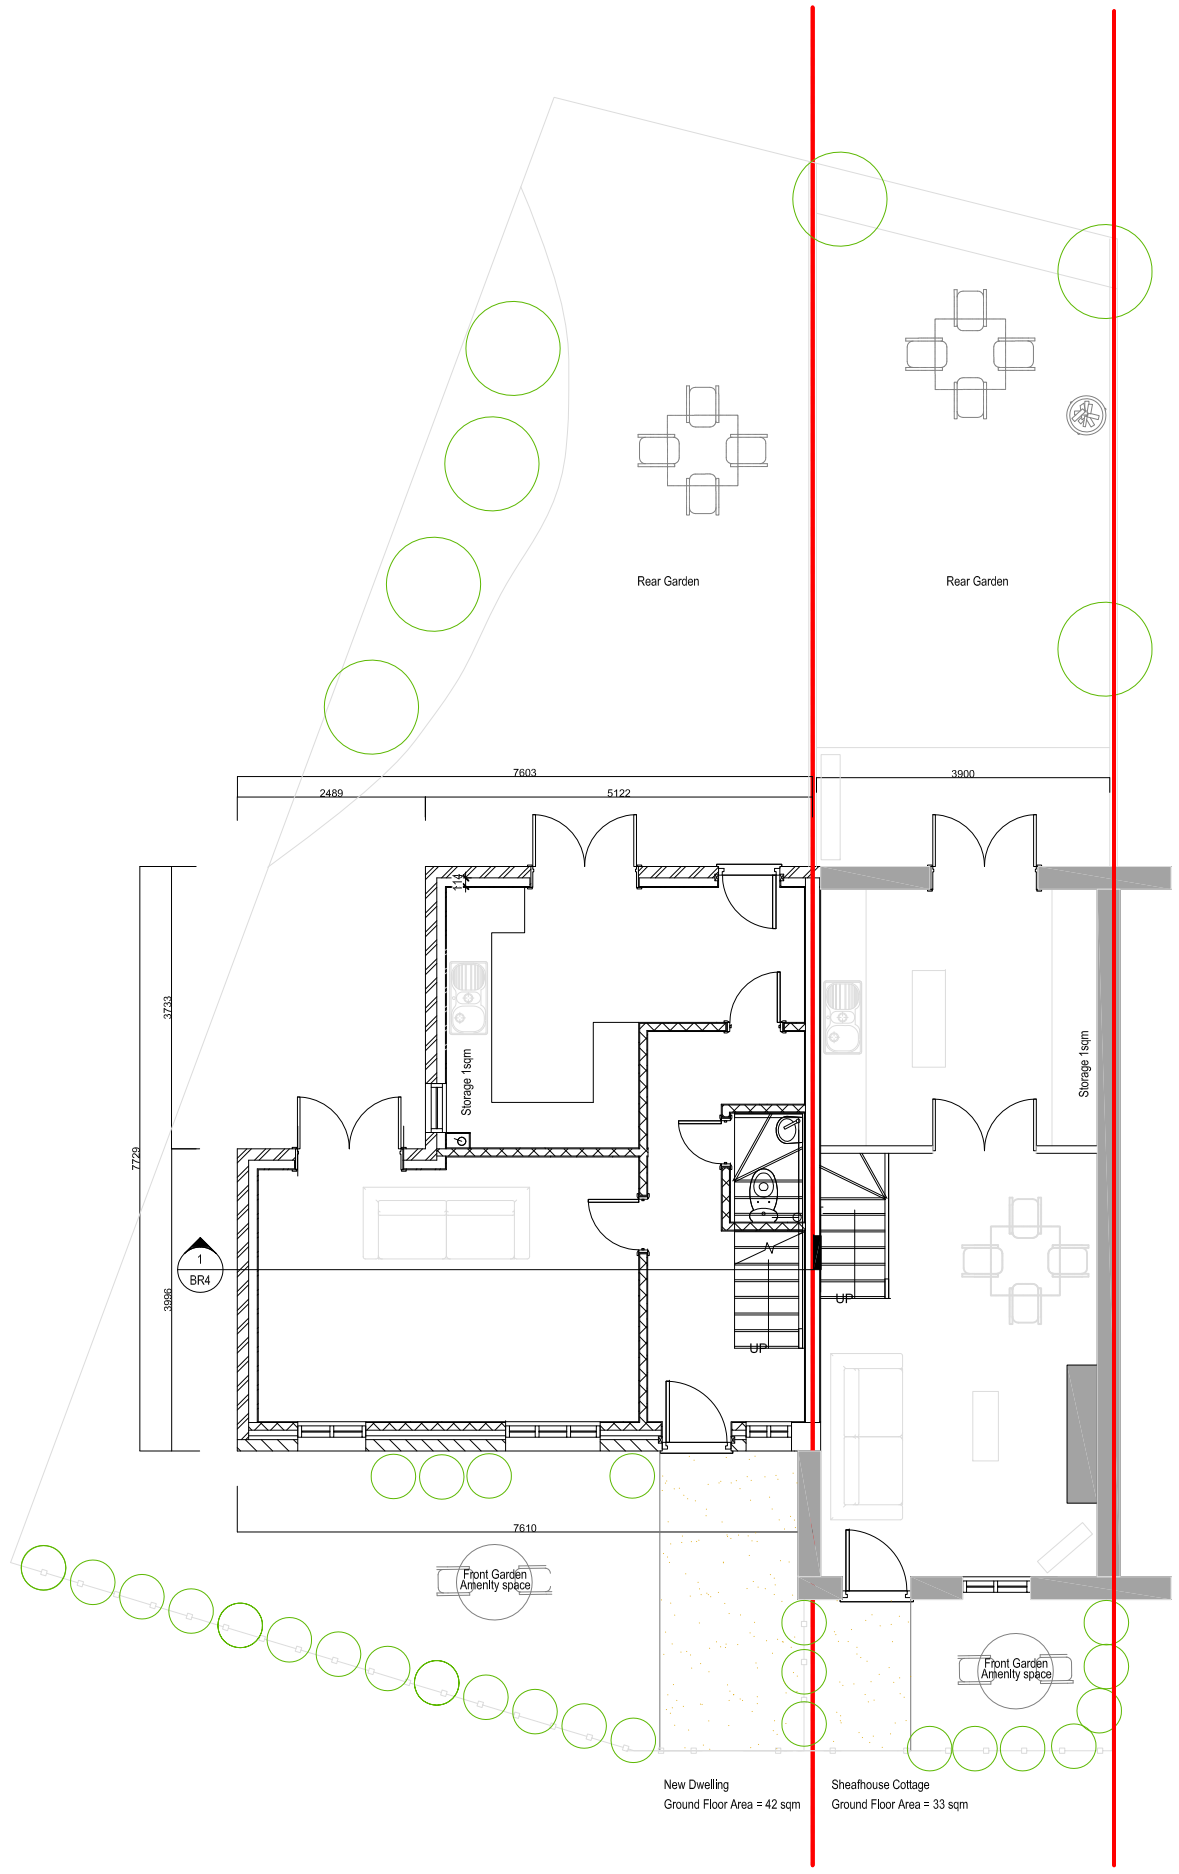

PLANNING DRAWINGS ONLY

Contractor to check all site dimensions and boundaries.
Written dimensions to supersede scaled drawings

REV	DATE	INT.	DESCRIPTION	CHK
00		DM	Issued to CDC for comment	DM

PROJECT

Sub division of existing house
known as Sheafhouse cottage

CLIENT

David Lovely

SAFETY, HEALTH AND
ENVIRONMENTAL INFORMATION

IN ADDITION TO NORMAL RISKS ASSOCIATED WITH BUILDING CONSTRUCTION:

1. Temporary frame stability during erection.
2. Working at height
3. Delivery and installation of unusually long and heavy members.
4. Securing steel frame transfer beams and cantilevers
5. Manual handling
6. Site welding
7. Access through construction site by general public

It is assumed that all works will be carried out by a competent contractor working, where appropriate, to an approved method statement.

The DMD Group
CONSULTING ARCHITECTS,URBAN
DESIGNERS & PROPERTY INVESTORS
T:+44 (0)161 832 0555 M:+44 (0)7733830883
710 Lofthouse 12 Spinningfields Manchester M3 3AG
www.thedmd-group.com

DRAWING TITLE

Ground floor Layouts

JOB NO	022		
DRAWING STATUS	DRAWN DATE		SCALE
Planning	14/02/24		1/100 @ A3
DESIGNED/DRAWN	ISSUE DATE		CHECKED BY
DM	14/02/24		DM

COMPANY CODE	BUILDING/ ZONE	FLOOR LEVEL	CATEGORY/ ELEMENT	DRAWING NO	REVISION
DMD		00		A7 -24-03	00