REVISIONS:

REV:	DATE:	REVISION:	RVW:

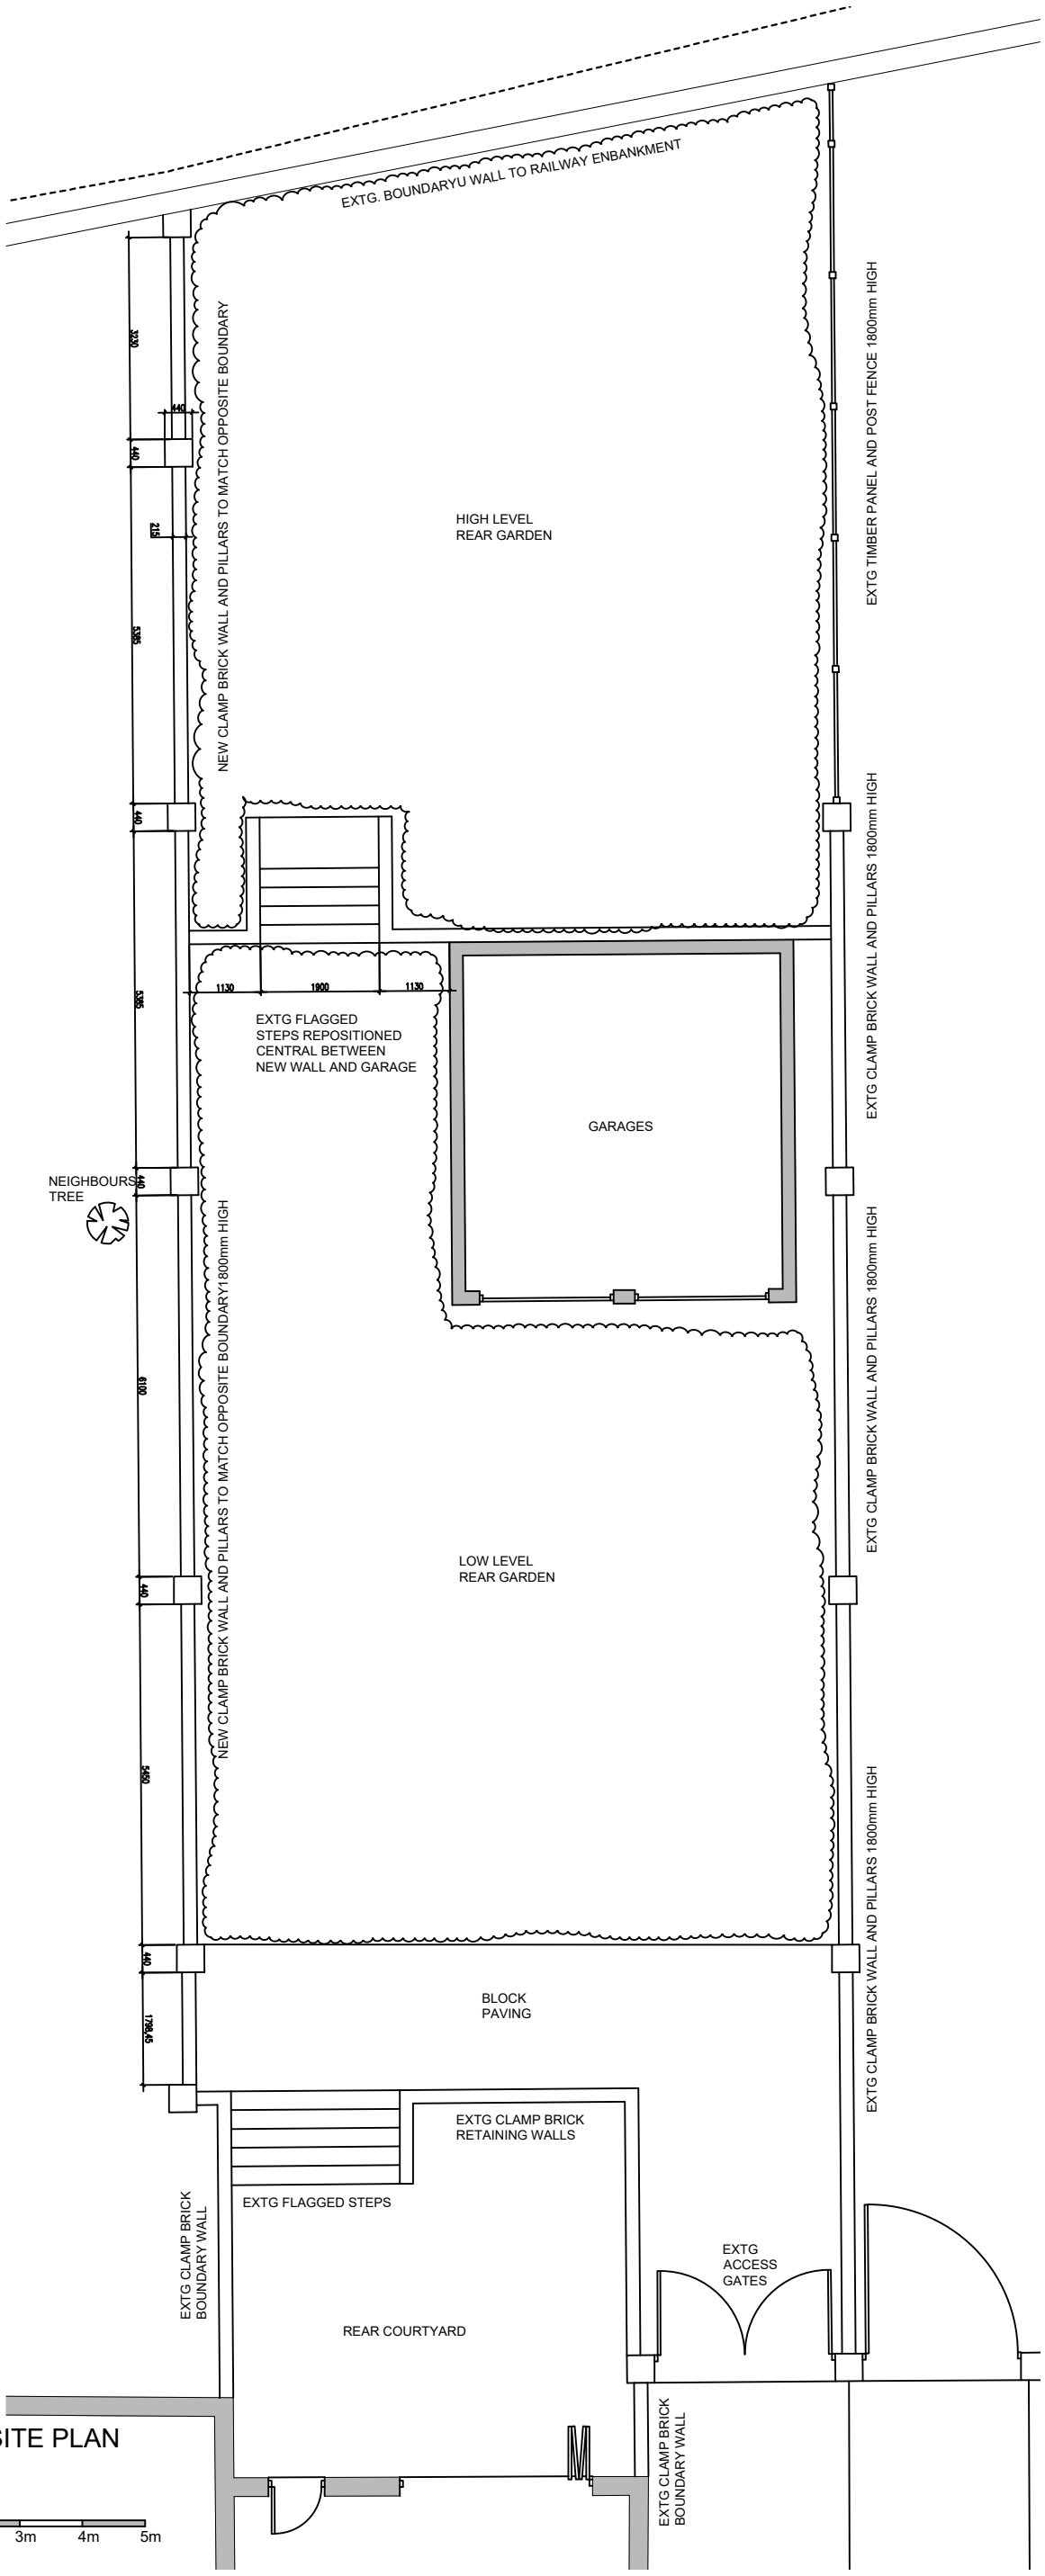

PROPOSED SITE PLAN
(1:500)

0 1m 2m 3m 4m 5m

CLIENT

MD JAMES DU LIEU
36 ST. MARYS YORK

PROJECT

REPLACEMENT OF EXTG. WEST BOUNDARY REAR FENCE WITH CLAMP BRICK BOUNDARY WALL

TITLE

PART PROPOSED SITE PLAN

STATUS

CONSERVATION AREA CONSENT

DATE

FEB 24

SCALE

1:100

DRAWING NUMBER

2024 10 02

CAD DETAILS

XREF'S:

PCPFile: LTscale: Size: A3

Do NOT scale this drawing. Figured dimensions only are to be used.
Any discrepancies between this drawing and other information shall be reported to the Architect.
MODIFICATIONS to be made solely on
ORIGINAL MAGNETIC MEDIA.