© Copyright PSITE Ltd 2023. All Rights Reserved.

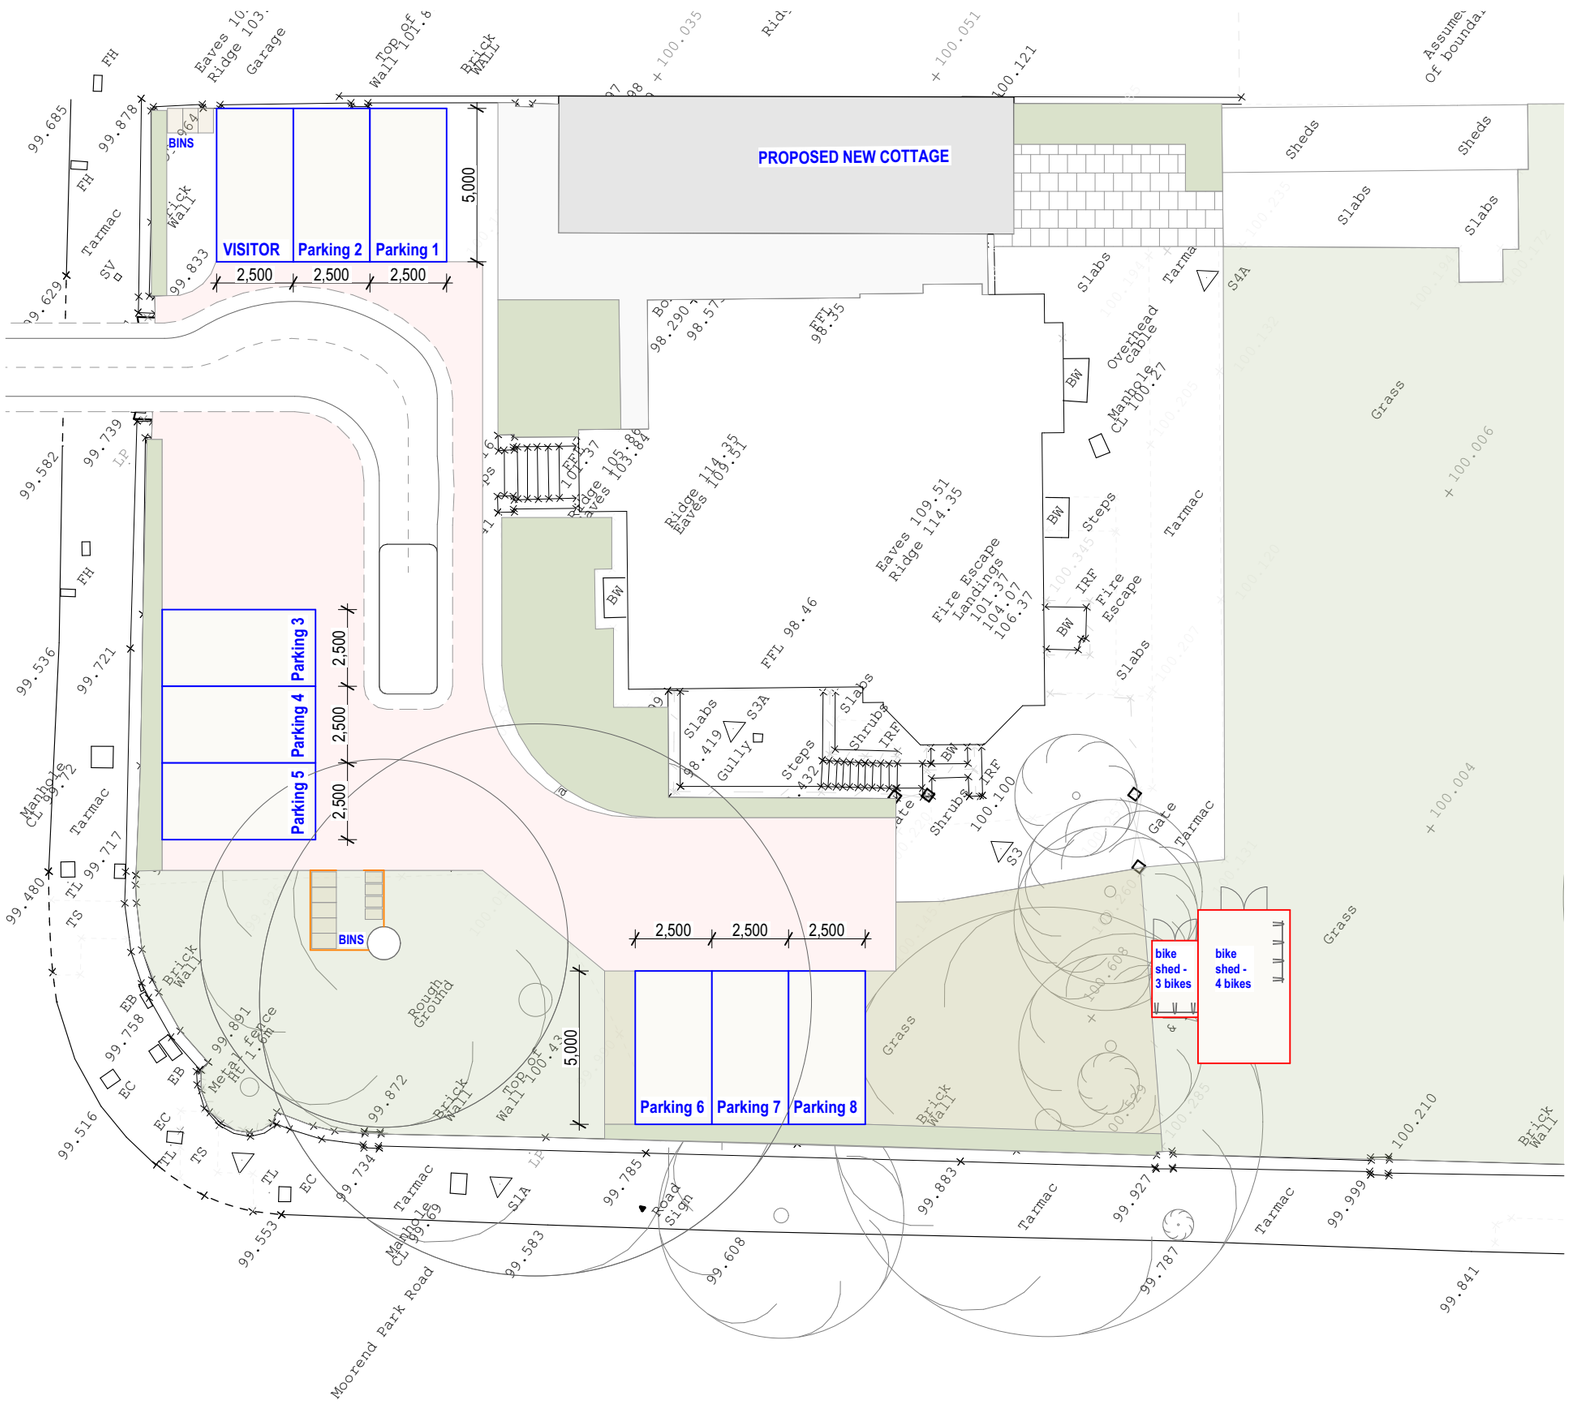

IMAGE 1

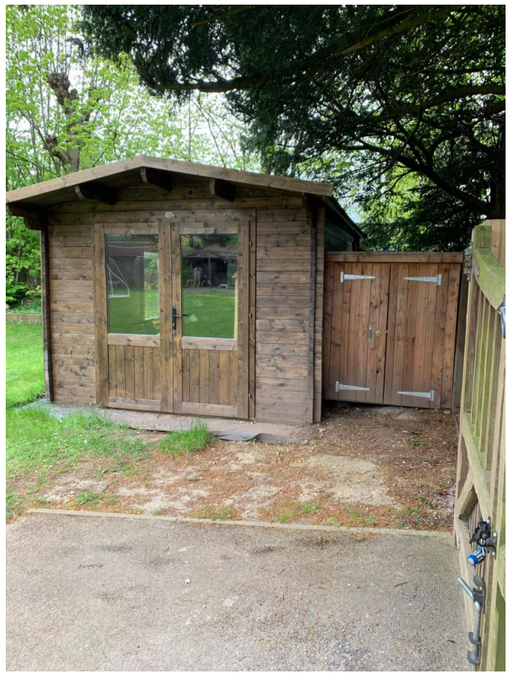

IMAGE 2

IMAGE 3

PSITE

PSITE Ltd : cn. 14007453 : psite.co.uk : info@psite.co.uk

PROJECT

The Cottage
66 Shurdington
Road
Cheltenham
GL53 0JE

enclosure with treated timber posts - Image 1

Secure timber bike shed - Image 2 & 3

THIS DRAWING IS AN UNCONTROLLED COPY. UNLESS NOTED OTHERWISE

REV.	DATE	DESCRIPTION	BY
01	19-04-2024	FOR APPROVAL	

TITLE

SITE PLAN - CAR PARKING, CYCLE STORAGE & RECYCLING FACILITIES

SCALE	DRAWN	PROJECT CODE	SHEET NO.
1:200 @ A3	SK	66SR	A020