Intellectual copyright of all drawings for all time subsists with Kevin O'Brien Architects Ltd. This drawing is not to be reproduced or overmarked for any purpose without written consent of Kevin O'Brien Architects LTD.

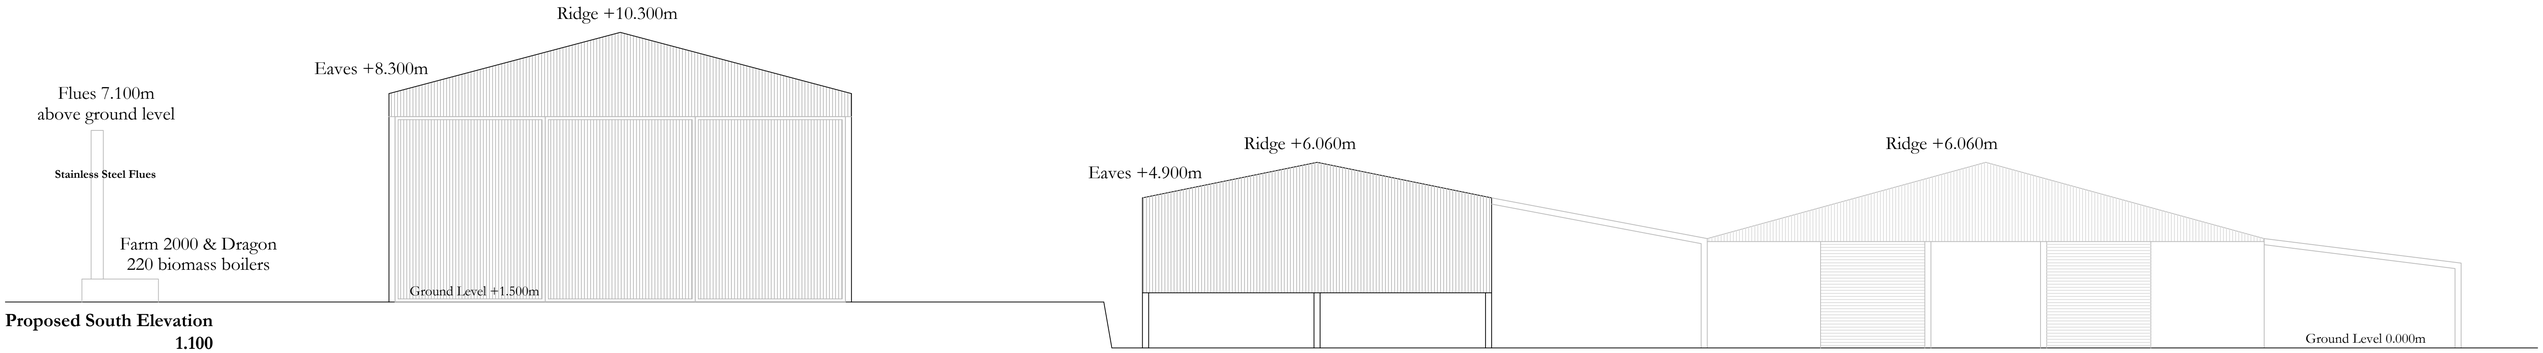

Proposed South Elevation
1.100

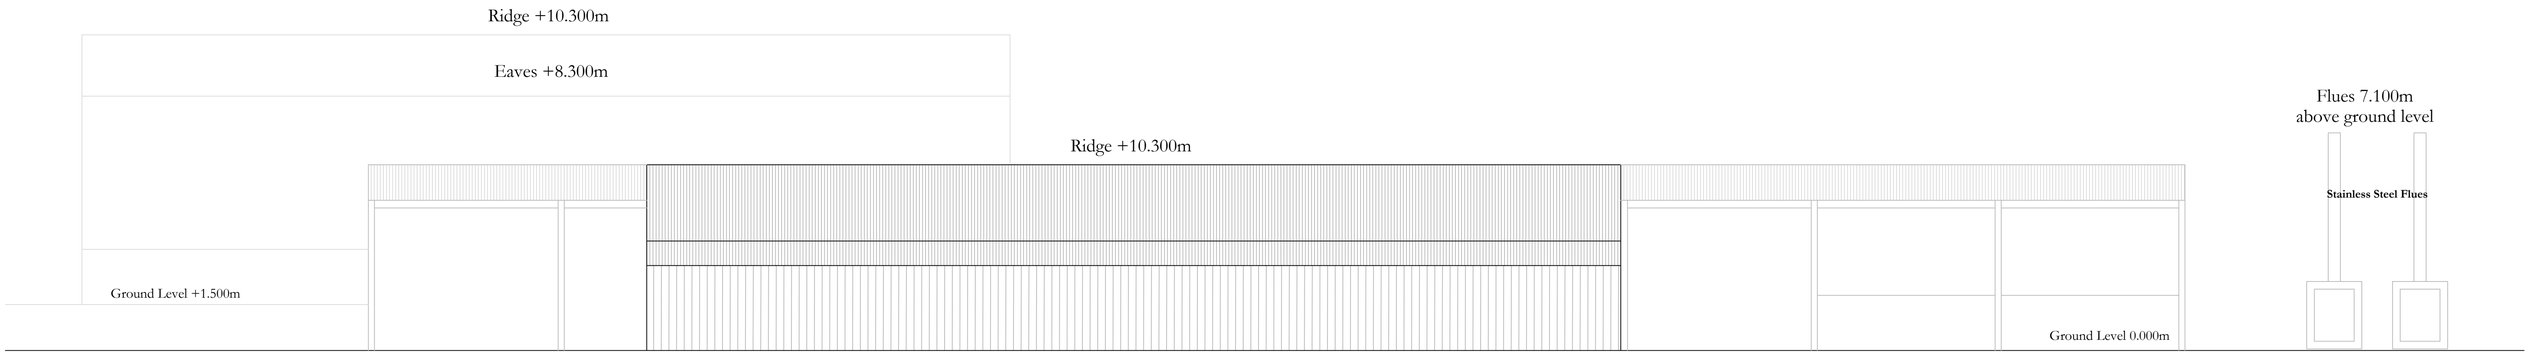

Proposed East Elevation
1.100

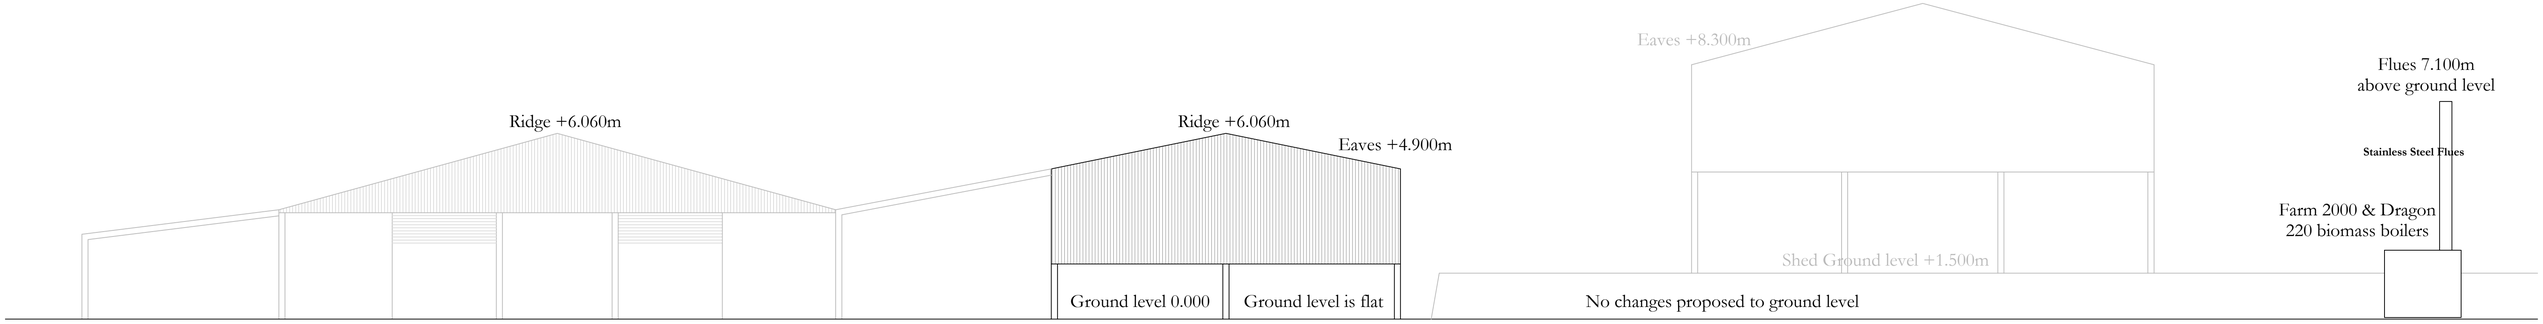

Proposed North Elevation
1.100

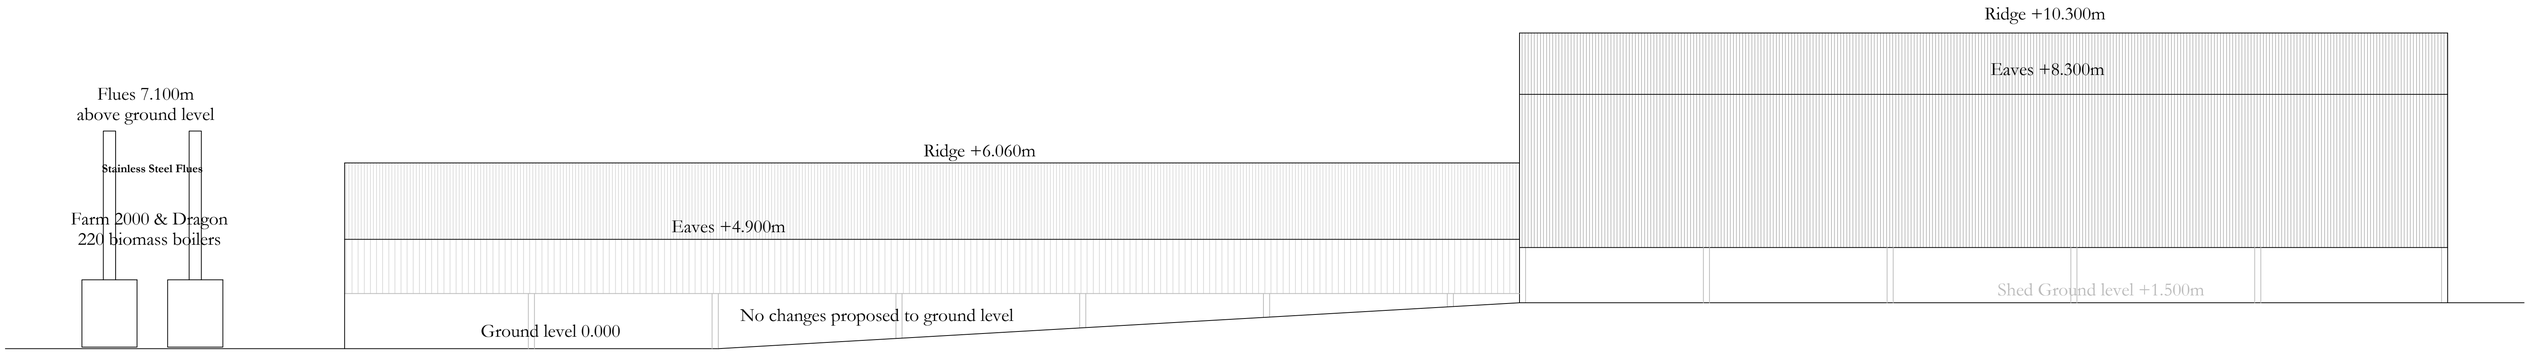

Proposed West Elevation
1.100

scales (m) 1:500 0 10 50 100 200 | 1:250 0 10 20 50 100 | 1:125 0 5 10 25 50 | 1:500 0 5 10 20 | 1:200 0 1 2 5 10 | 1:100 0 0.5 1 2 5 | 1:50 0 0.5 1 2

Drawings to be read in conjunction with those of consulting structural engineer. These drawings are provided for the stated purpose (stated) only. Unless expressly stated, these are not for construction. Do not scale from these drawings. If in doubt, contact this office. The drawing may be suitable for construction purposes but it may be necessary to augment &/or amend this information for this purpose and it is the duty of the employer to appoint a consultant to carry out that duty. No liability will be accepted by Kevin O'Brien Architects Ltd (KOBA) for any omission on the drawing should the employer not appoint such a consultant to augment &/or amend this information for construction purposes. Figured dimensions only are to be taken from these drawings. Do not scale. Dimensions are in millimetres unless otherwise stated. Any discrepancies are to be reported to KOBA Ltd. Unless expressly stated in writing by KOBA, either on this drawing or otherwise, drawings are subject to statutory and other consents and/or permissions under CDM2015 regulations legislation and with particular respect to design risk/health & safety information as by the employer. Do not proceed until all consents are obtained. Check all angles manually & setting out dimensions on site before commencing any work. Do not scale drawings. Work to figured dimensions only. Check all dimensions on site before commencing any work. Report any discrepancies to the architect before proceeding. Ground conditions & assumed information in relation to foundations are based on visual observation only & no investigation or excavation works, unless noted otherwise. Structural design is subject to structural engineer's calculations & drawings. Refer to structural engineer's drawings for all structural details. Dimensions marked 'approx' are indicative only. Do not scale. Setting out dimensions & levels are to be checked on site before commencing any work