N

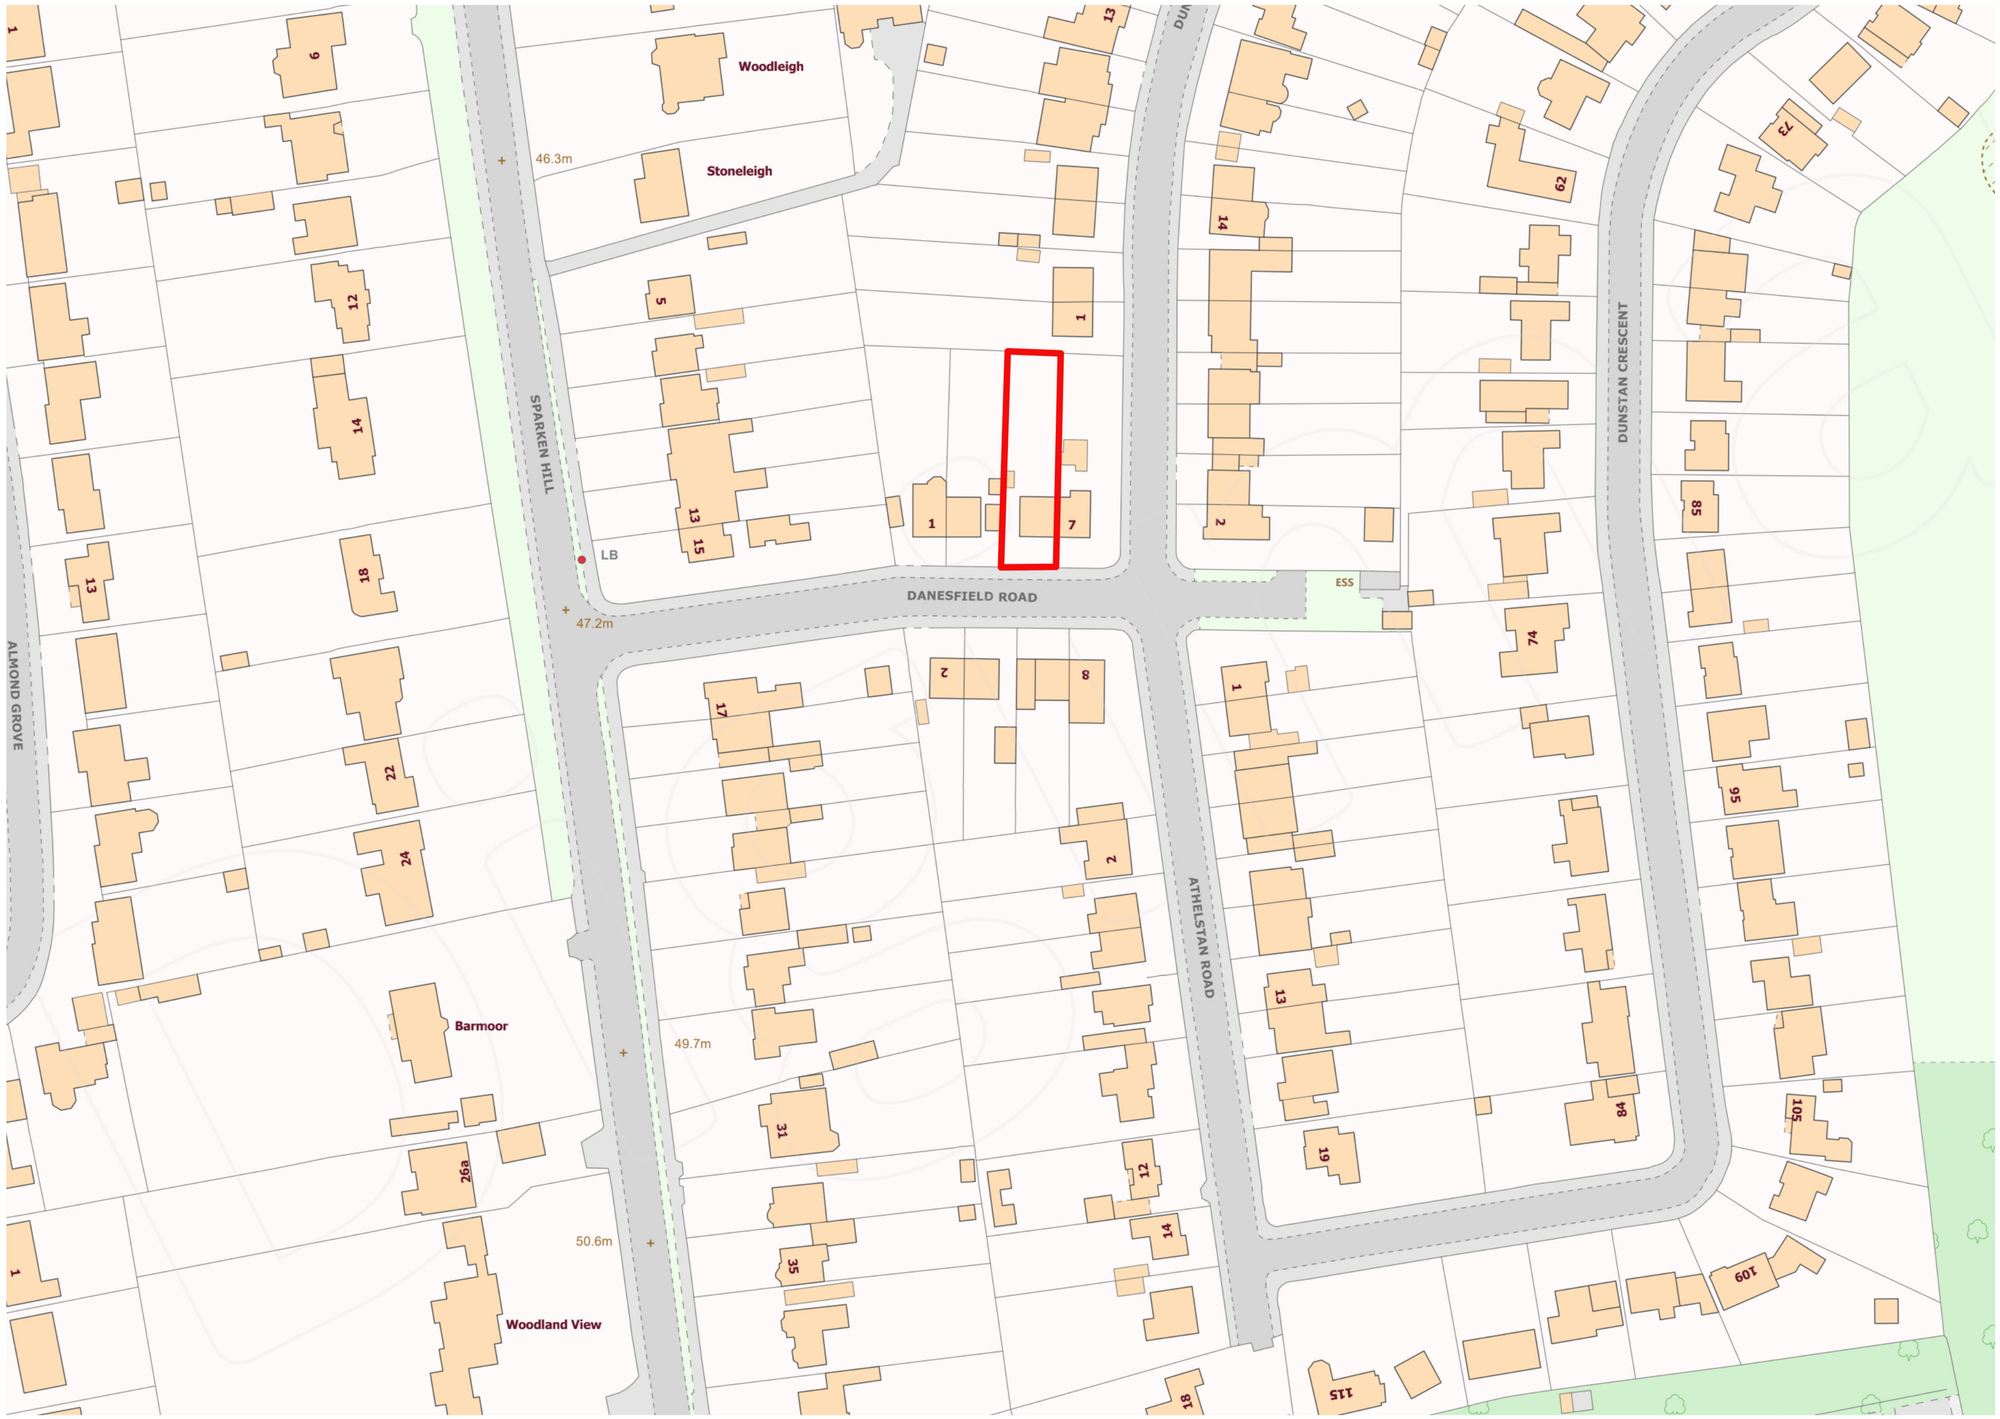

1/1 LOCATION PLAN
1:1250 at A3

1:1250 Scale
0 10 m 20 m 30 m 40 m 50 m 100 m

[redacted]
5 Danesfield Road, Worksop, Notts

[redacted]
5 Danesfield Rd, Worksop

[redacted]
Version:
[redacted]

Drg Date:	2024
Scale:	As indicated
On Site Date:	2024
Drawn By:	Sabina wilson
Revision:	