GENERAL NOTE
This drawing is to be read in conjunction with all other relevant drawings, schedules and specifications issued.
All interior dimensions including ceiling heights are taken to and from finished surfaces unless otherwise stated. All levels and dimensions must be checked on site.
Any discrepancies with the information depicted in this drawing must be reported in writing. Responsibility cannot be accepted for alterations made to this drawing without prior permission.
This drawing must not be photocopied, scaled or reproduced otherwise scale accuracy cannot be guaranteed.
This drawing should not be used in any circumstances for any structural calculation or building construction / demolition work.

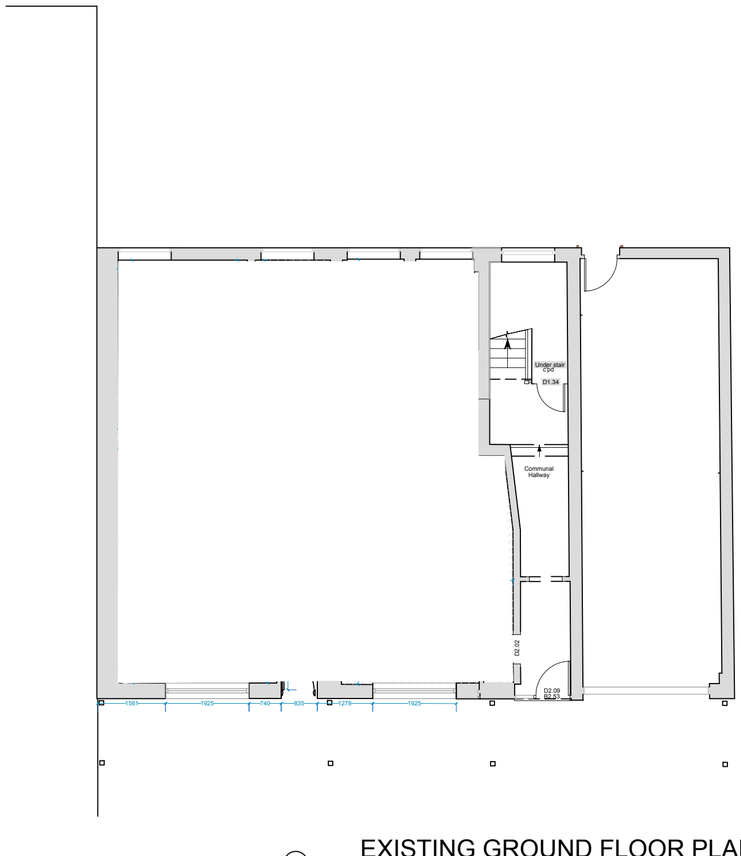

EXISTING GROUND FLOOR PLAN

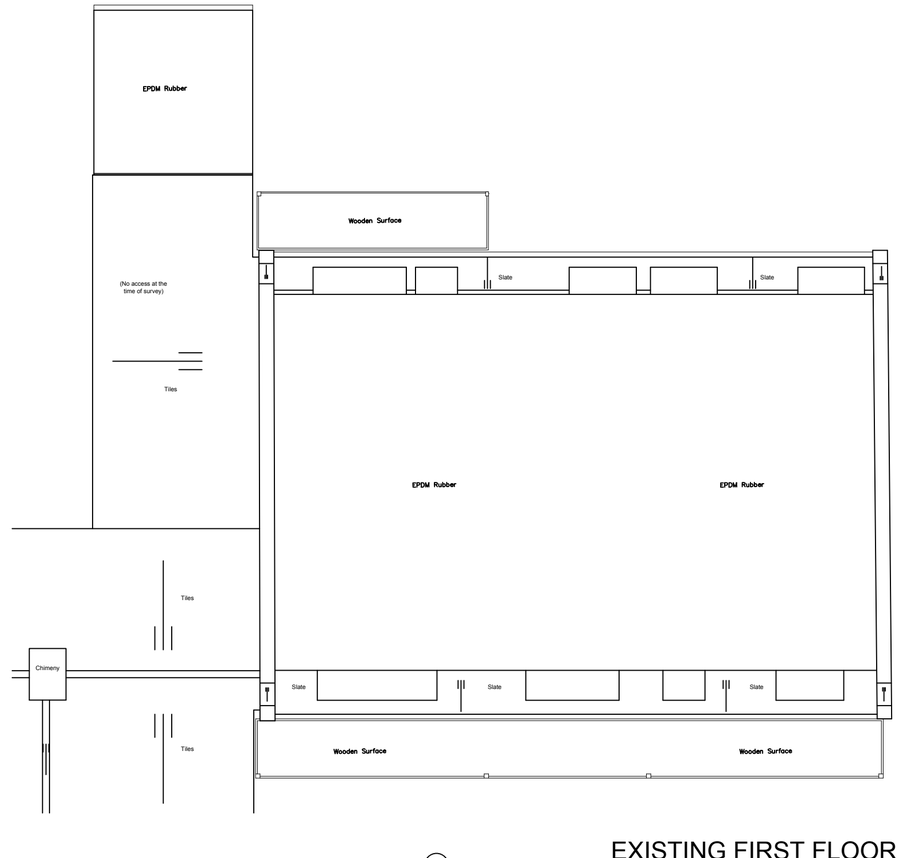

EXISTING FIRST FLOOR

EXISTING FRONT ELEVATION

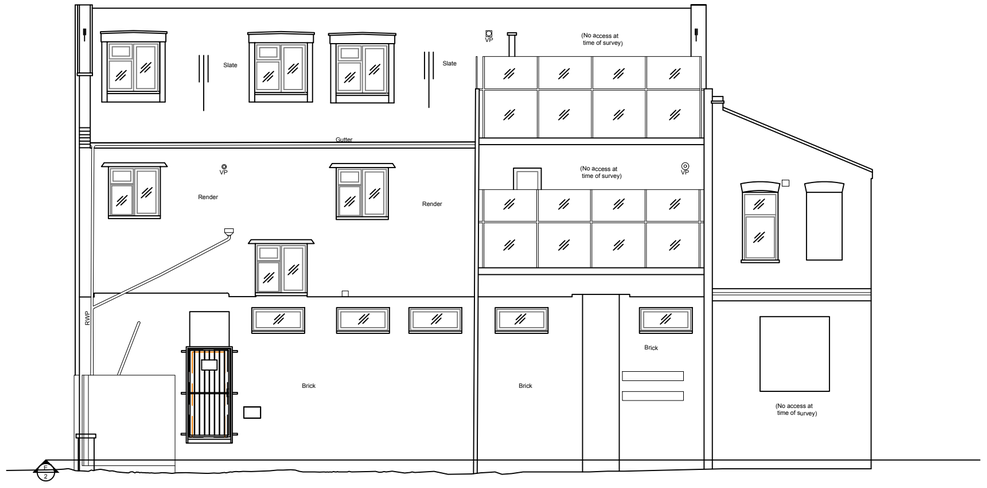

EXISTING REAR ELEVATION

0m 1m 2m 3m 4m 5m
SCALE 1:100

PROJECT TITLE
8-10 GILBERT ROAD
BELVEDERE
KENT
DA17 5PW

DRAWING TITLE
EXISTING GROUND, FIRST + ELEVATIONS

AREA

SCALE	SIZE	DRAWING
1:100	A2	03
DRAWN	CHECKED	DATE
AYH		01/02/2024