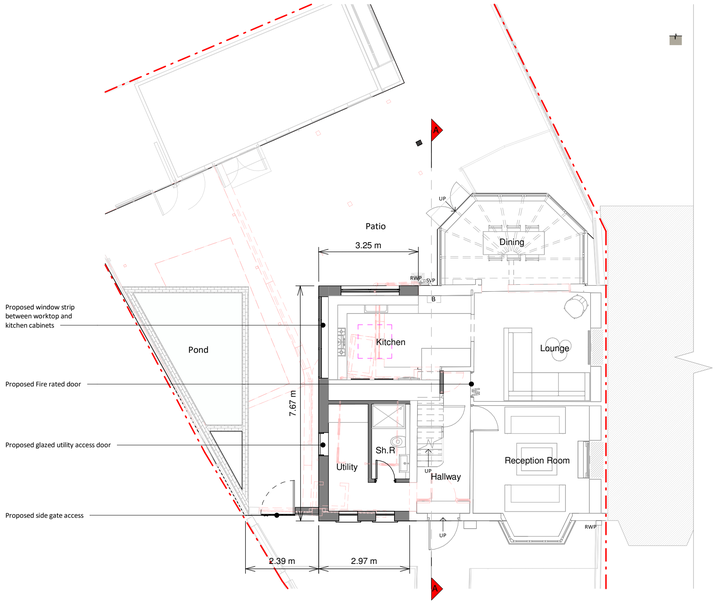

Ground Floor Plan

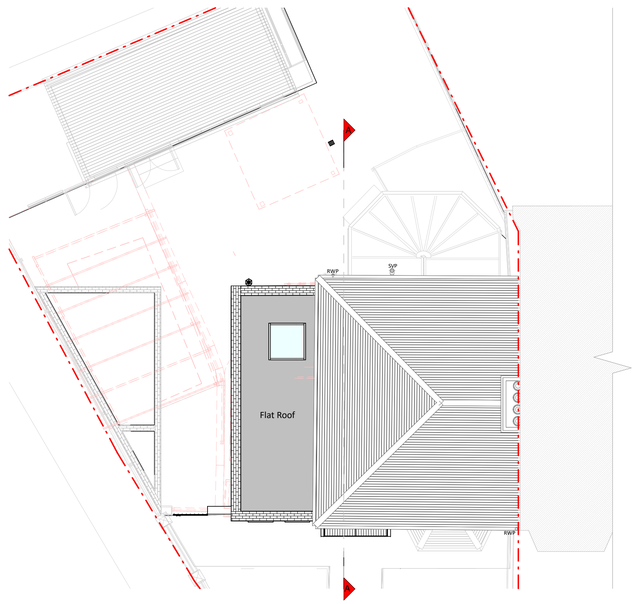

Roof Plan

Front Elevation

Left Side Elevation

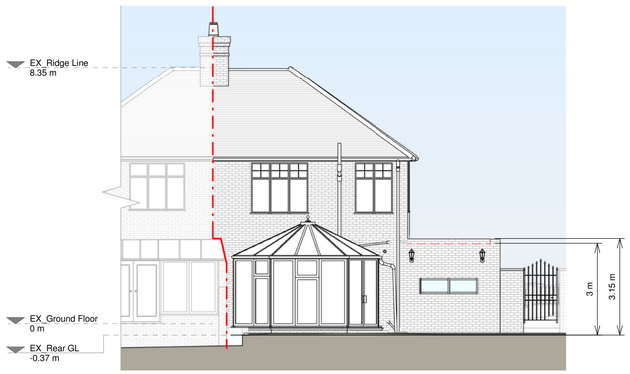

Rear Elevation

Right Side Elevation

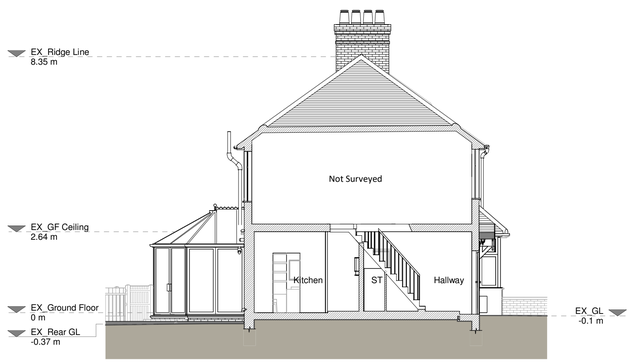

Section A - A

1 0 1 2 3 4 5
SCALE 1:100 m

Copyright in the design and this drawing is the property of RESI. Reproduction in whole or in part is forbidden without written sanction of RESI. This drawing must be read in conjunction with all other relevant documentation and drawings.

RESI accepts no liability for any expense, loss or damage of whatsoever nature and however arising from any variation which has not been referred to them and their approval obtained.

Resi do not advise using planning drawings for the construction stages. All dimensions to be cross-checked on site prior to manufacture and construction. Any discrepancies to be reported to RESI immediately.

Proposed Materials:

Brickwork / Walls - Bricks to match existing

Pitched roof - N/A

Flat roof - Fiberglass

Windows - Aluminium framed windows and White uPVC front windows to match existing

Doors - Aluminium framed patio door

RWP's / Gutter's / Fascia's - Black uPVC guttering and downpipes

KEY

Existing walls	Boundary line
Proposed walls	Proposed beam
Proposed furniture	Proposed drainage
Proposed staircase	Existing removed
Proposed windows	1.5m head height
Proposed rooflight	1.8m head height

Revision

Rev	Notes	Date
A	Planning Issue	05.04.2024

RESI Grow your home

Job Title

Proposed side extension, internal alterations and all associated works at 36 Bullbanks Road, Belvedere, DA17 6DT

Drawing Status

Planning Drawings

Client

P.C.

Drawing Title

Proposed Drawings

Scale 1:100 @ A1	Drawn AR
Date April 2024	Checked AV
Drawing No. B206111-1101	Rev A