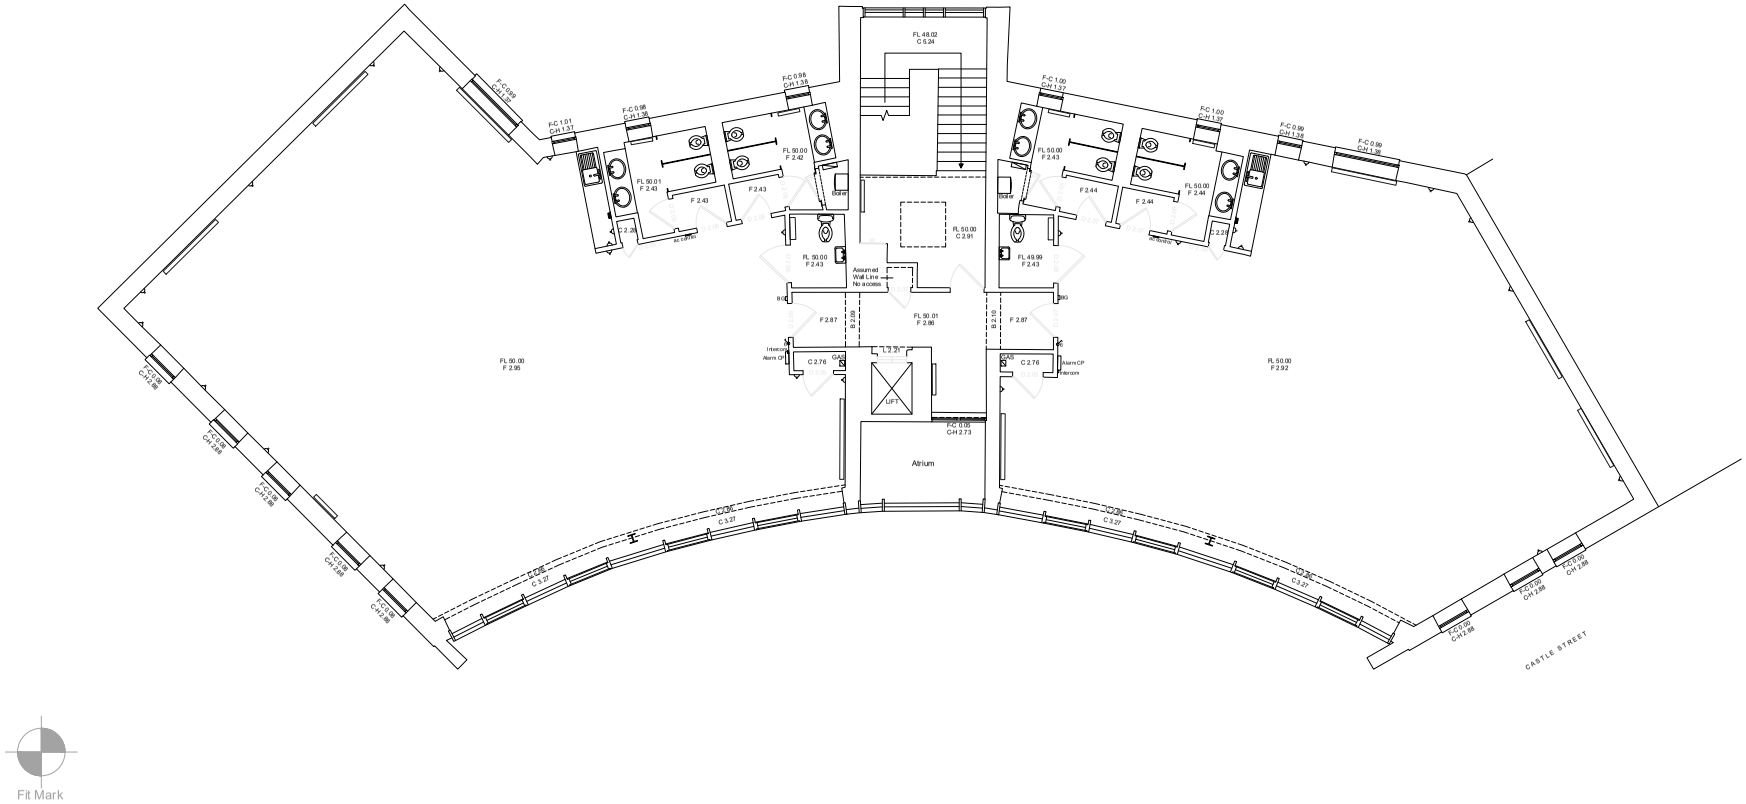

LEGEND

ACCESS HATCH		FLUORESCENT LIGHTING	
AIRCONDITIONING		FLOOR LEVEL	FL
ACCOUNTING		FUSED SPUR	
ALARM SENSOR		FUSED SPUR	FD
ARCH HEAD HEIGHT		HOSE REEL	HR
ARCH SPRINGER HEIGHT	AH	HOT WATER BOILER	HWB
BEAM HEIGHT	B 1.23	INSPECTION COVER	
BELL		LINTEL HEIGHT	L 1.23
BLANKING PLATE		LIGHT SWITCH / SINGLE	
BREAK GLASS		LIGHT SWITCH / DOUBLE	
CEILING	C 1.23	LIGHT SWITCH / TRIPLE	
CEILING LIGHT		LIGHT SWITCH / QUADRUPLE	
CILL TO HEAD	C-H 1.23	LOW VOLTAGE SUPPLY	LV
CLOSE CIRCUIT CAMERA	CCTV	PHONE / DATA POINT	
DISTRIBUTION BOARD		PULL CORD SWITCH	
DOOR HEAD HEIGHT	D 1.23	RADIATOR	
DOOR RELEASE		RAIN WATER PIPE	
DOUBLE SOCKET		SINGLE SOCKET	
DUCTING		SKYLIGHT	
EMERGENCY DOOR RELEASE		SLOPED CEILING	
EMERGENCY EXIT LIGHTING		SMOKE DETECTOR	SMD
EMERGENCY LIGHTING		SERVICE PIPE	SVP
EXTRACTOR FAN		SPOTLIGHT	
FALSE / SUSPENDED CEILING		SWITCH	
FAN		SWITCHED FUSED SPUR	
FIRE ALARM BELL		THERMOSTAT	
FIRE EXTINGUISHER		UNKNOWN SERVICE	
FLOOR TO CILL	F-C 1.23	WALL LIGHT	

Accuracy commensurate with scale of drawing.

INDICATIVE ONLY

SIGMA SURVEYS

PAVILION 2
BUCHANAN BUSINESS PARK
GLASGOW
G33 6HZ
Tel: 0141 779 7971
WWW.SIGMASURVEY.SCOM

10 LOCHSIDE PLACE
EDINBURGH PARK
EDINBURGH
EH12 9RG
Tel: 0131 202 7861
QUOTE ID@SIGMASURVEYS.COM

SURVEYED	R. RENNIE	SCALE
DRAWN	R. RENNIE	1:50 (A0 Sheet)
CHECKED	J. ROMAN	

DAVID SAMUEL ASSET MANAGEMENT Ltd.

HAMILTON TOWERS

MEASURED BUILDING SURVEY
SECOND FLOOR - OFFICE SUITES 3 & 4

Job No.	Drawing No.	Date	Revision
23/488	23/488/01	August 2023	

REVISION	NOTES	DATE

Notes:
Grid is arbitrary.
All levels are to a local datum.

THE SURVEY ASSOCIATION
Constructionline Silver Member
CHAS Accredited Contractor
Civil Aviation Authority
ices
DroneSafe