© Le Page Architects Ltd.

A1

THIS DRAWING MUST BE READ IN CONJUNCTION WITH OTHER ARCHITECT'S, CONSULTANT'S, SUB-CONTRACTOR'S AND SPECIALIST DRAWINGS.

ALL DIMENSIONS ARE IN MILLIMETRES UNLESS STATED OTHERWISE.

ALL DIMENSIONS ARE TO BE VERIFIED ON SITE AND CONFIRMED, BY THE CONTRACTOR, BEFORE COMMENCEMENT OF CONSTRUCTION.

IF THIS DRAWING EXCEEDS THE QUANTITIES TAKEN, IN ANY WAY, THE ARCHITECTS ARE TO BE INFORMED BEFORE THE WORK IS PUT IN HAND.

Rev	Date	Revision	By	Chk
A	14.03.24	Add Scale bar	ST	SCr

Notes

Text

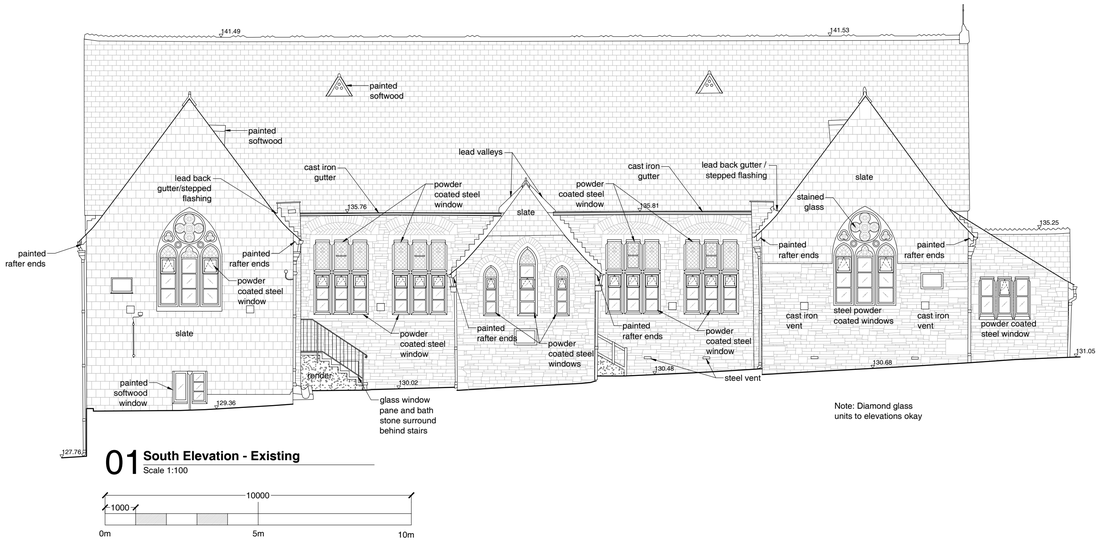

01 **South Elevation - Existing**
Scale 1:100

Note: Diamond glass units to elevations okay

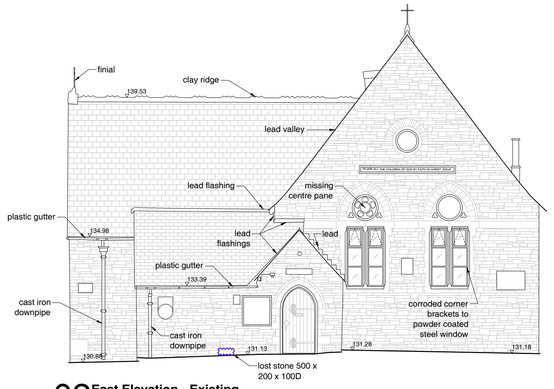

02 **East Elevation - Existing**
Scale 1:100

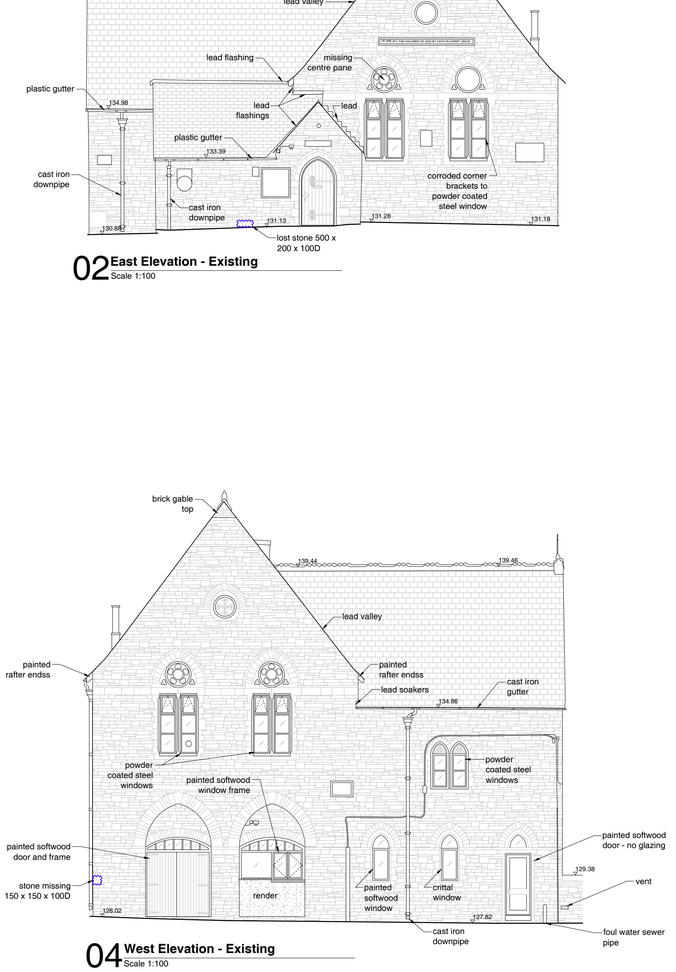

04 **West Elevation - Existing**
Scale 1:100

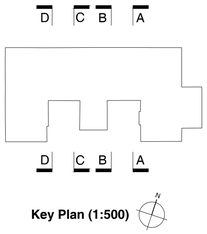

Key Plan (1:500)

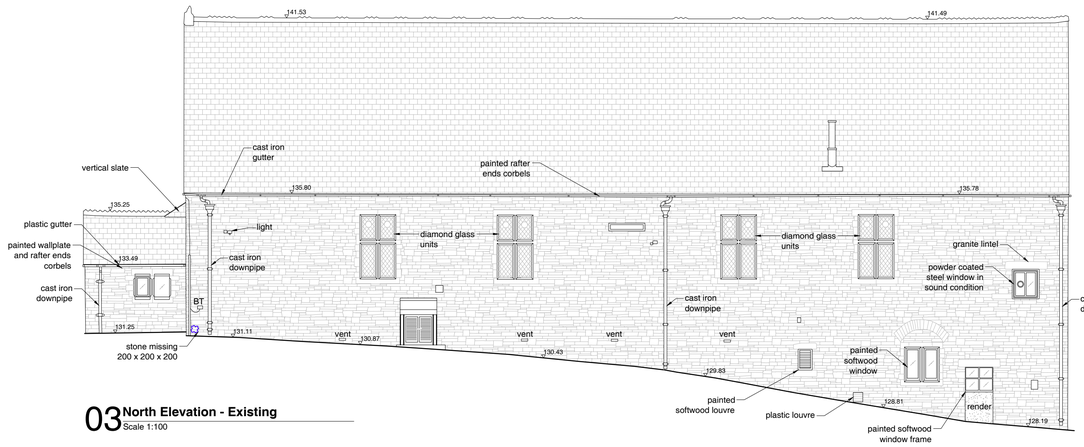

03 **North Elevation - Existing**
Scale 1:100

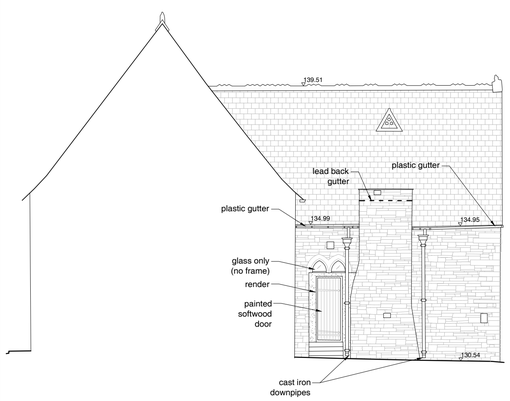

05 **Section AA - Existing**
Scale 1:100

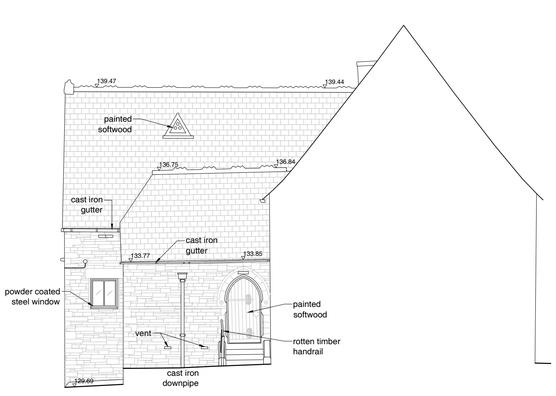

06 **Section BB - Existing**
Scale 1:100

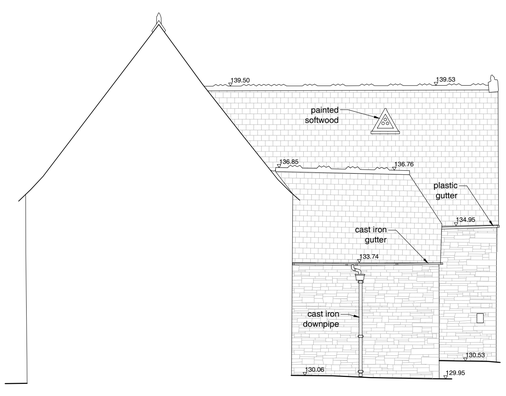

07 **Section CC - Existing**
Scale 1:100

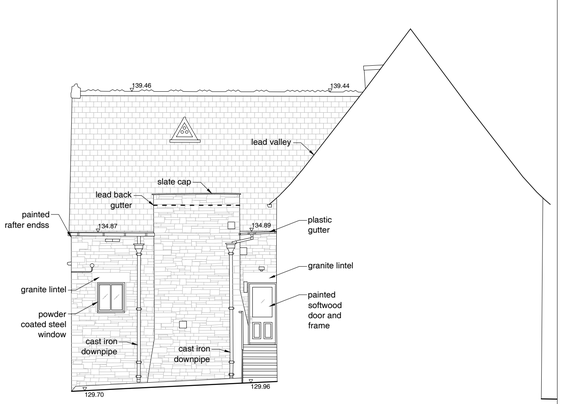

08 **Section DD - Existing**
Scale 1:100

Le Page Architects

Le Page Architects Limited
Plumer House
Tailyour Road
Crownhill
Plymouth
PL6 5DH
Tel: +44 (0)1752 849 880

Email: enquiries@lepagearchitects.com
Web: http://www.lepagearchitects.com

Client

St Martin's PCC - Liskeard, Cornwall

Project Name

Main Church Hall Roof Repair / Upgrade

Drawing

Existing Elevations

Scale

1:100 @ A1

Drawn by	Date
AB	21/11/23
Checked by	Date
SCr	22/11/23

Project No.	Drawing No	Revision
J22.029	AS.20	A