T: M: 07808 281942
Email: simonandgracetolan@gmail.com

ALL WORK SHALL CONFORM TO RELEVANT BRITISH STANDARD, PLANNING APPROVALS AND BUILDING REGULATIONS

ALL DIMENSIONS AND SETTING OUT ARE TO BE CHECKED ON SITE PRIOR TO COMMENCEMENT OF WORK.

THIS DRAWING IS COPYRIGHT

PASTORALE, 40 GUILDOWN ROAD, GU2 4EY

# PROPOSED ATTIC AND ROOF PLANS

0 1 2 3 4 5 10m

PLANNING APPLICATION

APR 2024

SCALE 1:100 @A3

A1329-06-07A

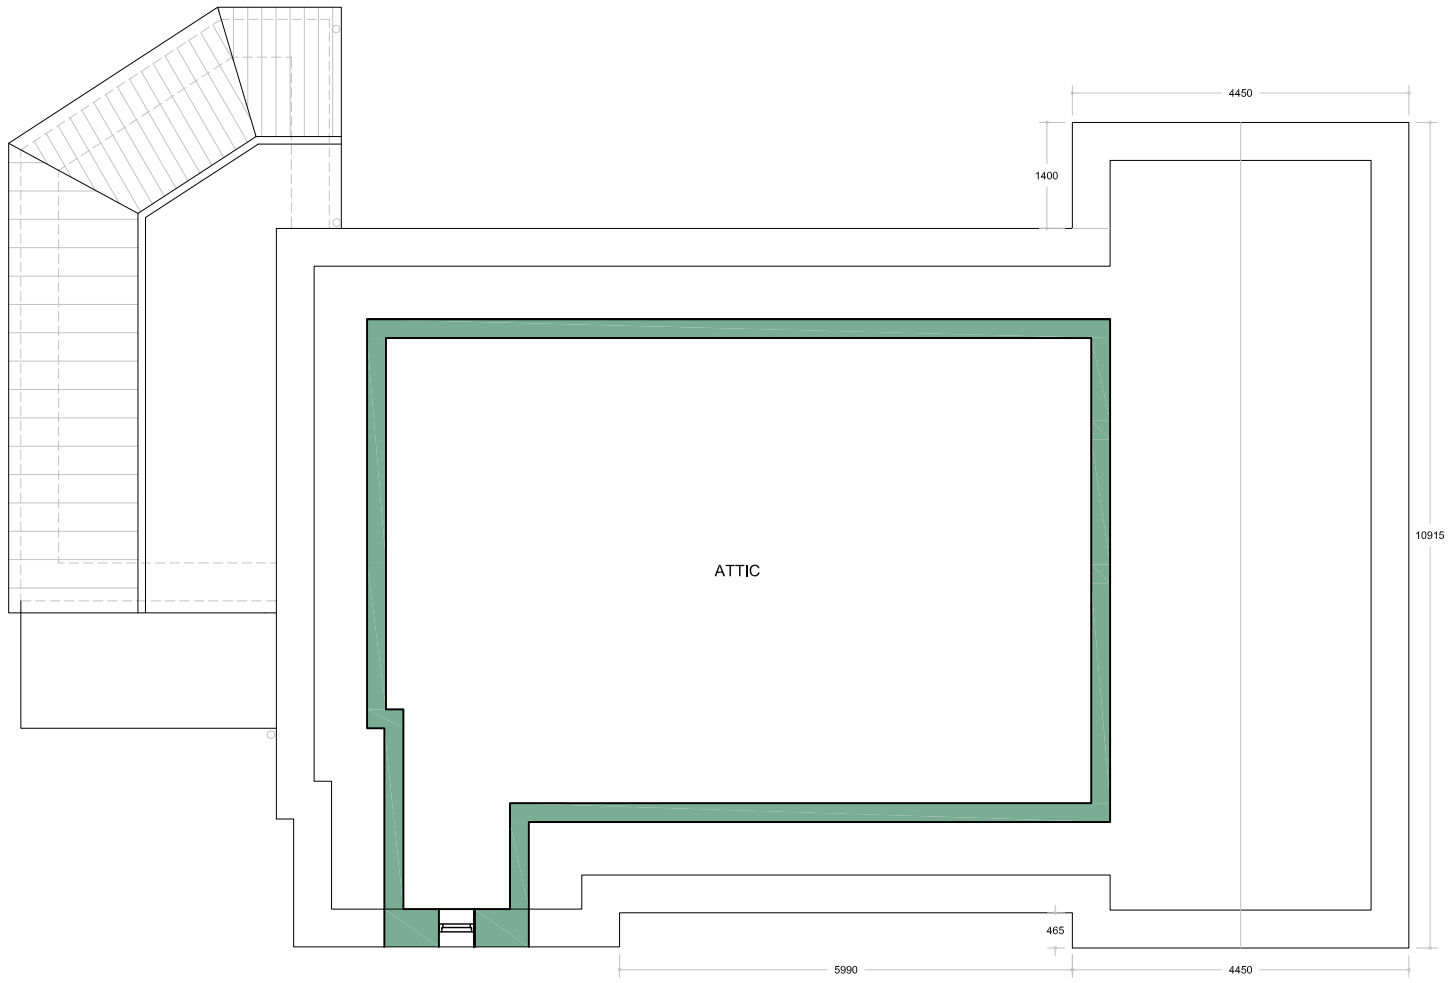


ATTIC

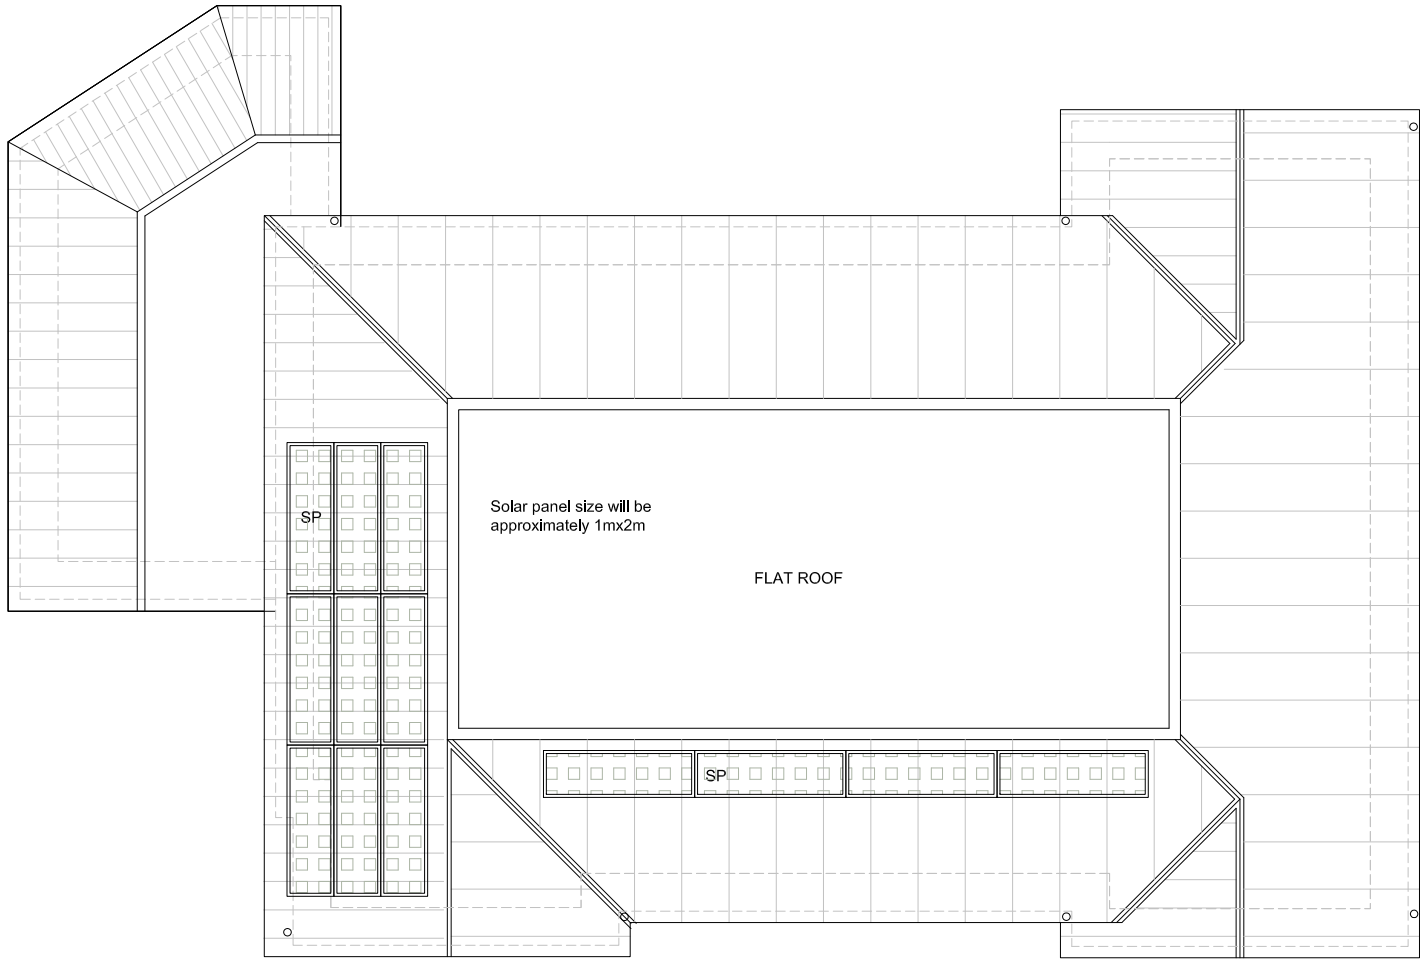


ROOF

NEW STRUCTURE
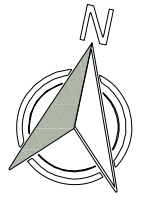
EXISTING STRUCTURE