REVISION

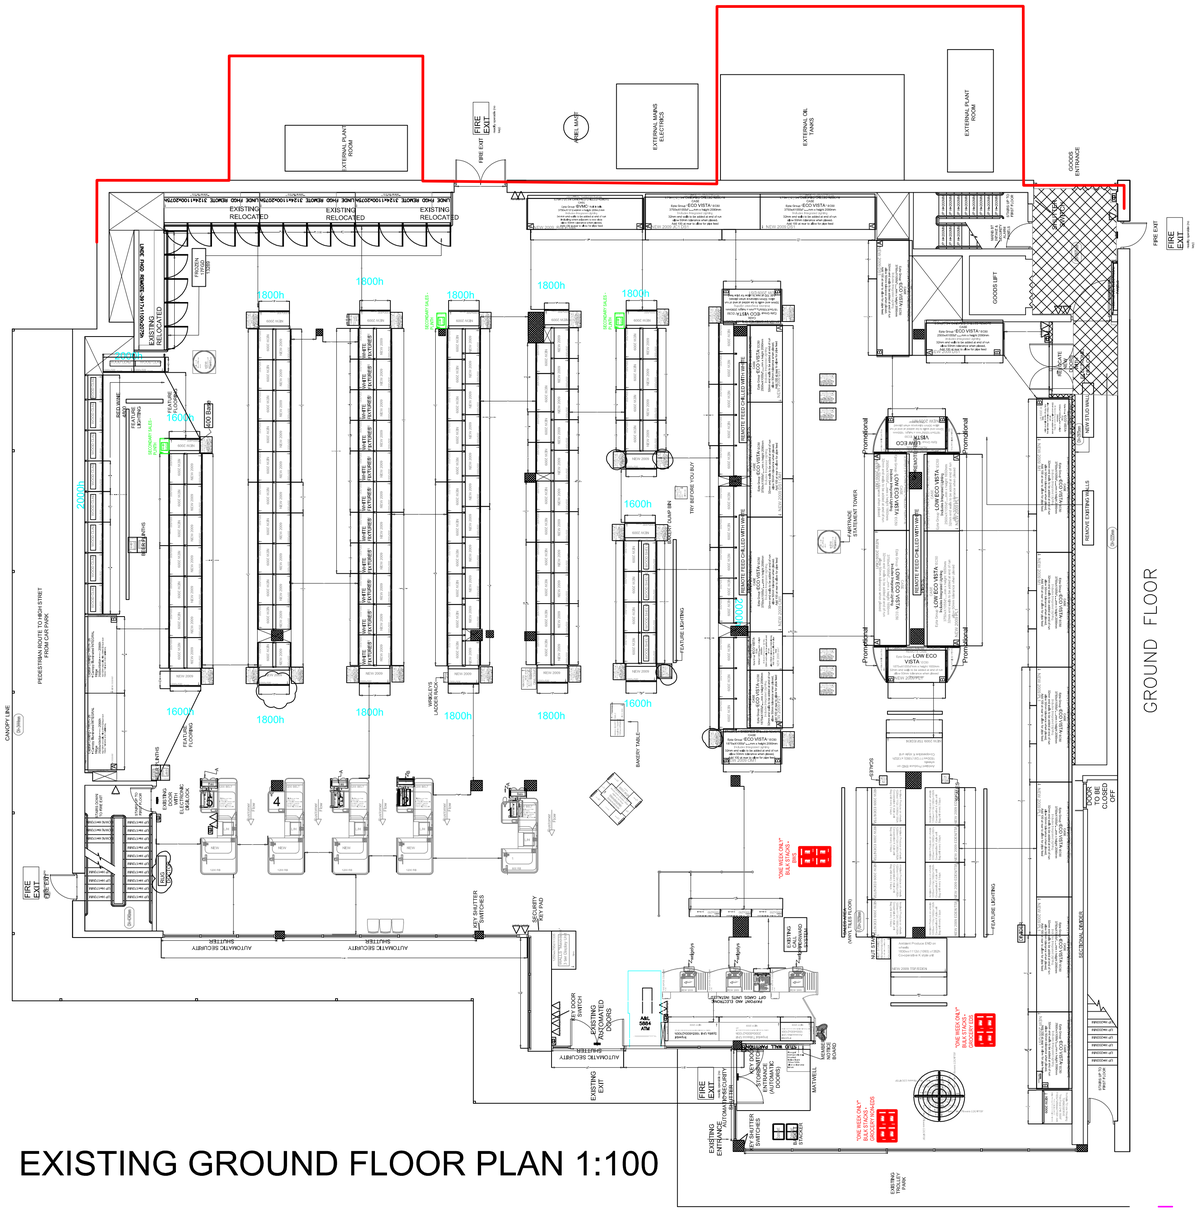

EXISTING GROUND FLOOR PLAN 1:100

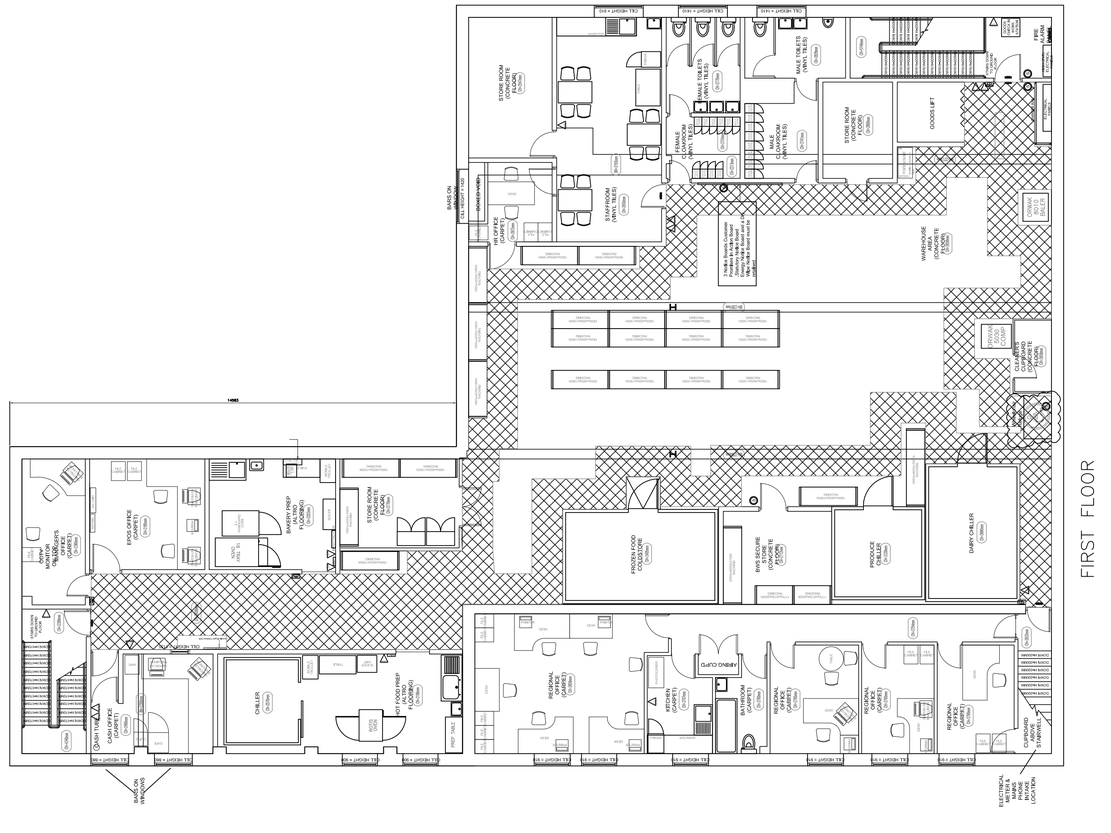

EXISTING FIRST FLOOR PLAN 1:100

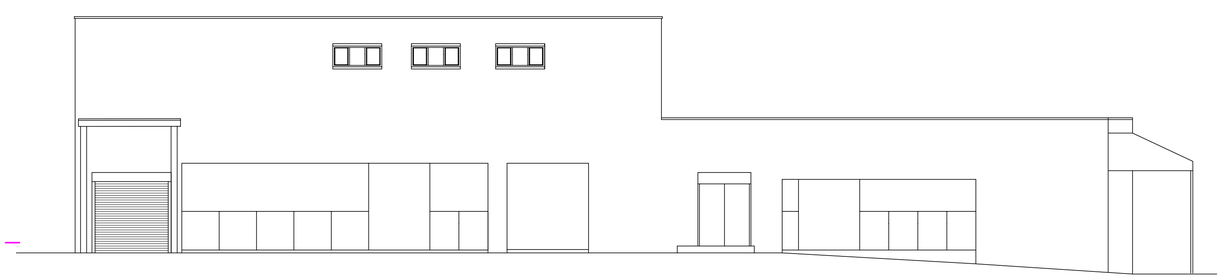

EXISTING REAR ELEVATION 1:100

EXISTING FRONT ELEVATION 1:100

SCALE 1:100

0m 2 4 6 8 10

© THE CONTENTS OF THIS DRAWING REMAIN THE SOLE PROPERTY OF WELLSFIELD ASSOCIATES AND MUST NOT BE COPIED OR REPRODUCED WITHOUT PRIOR PERMISSION.

FULL SURVEY NOT CARRIED OUT, DRAWING PRODUCED USING INFORMATION SUPPLIED BY THE CLIENT

Wellsfield Associates

York House
Westview Drive
Rayleigh, Essex.
SS6 7AU
Mob No 07766 221958
.
chris@wellsfieldassociates.co.uk

project

CO-OP SUPERMARKET
HIGH STREET
CROWTHORNE
BERKSHIRE
RG45 7AF

EXG PLAN AND ELEVATIONS

date	MAR 24
drawn	C.J.J.
scale	1:100 @A1
drg no.	3868.10