DO NOT SCALE

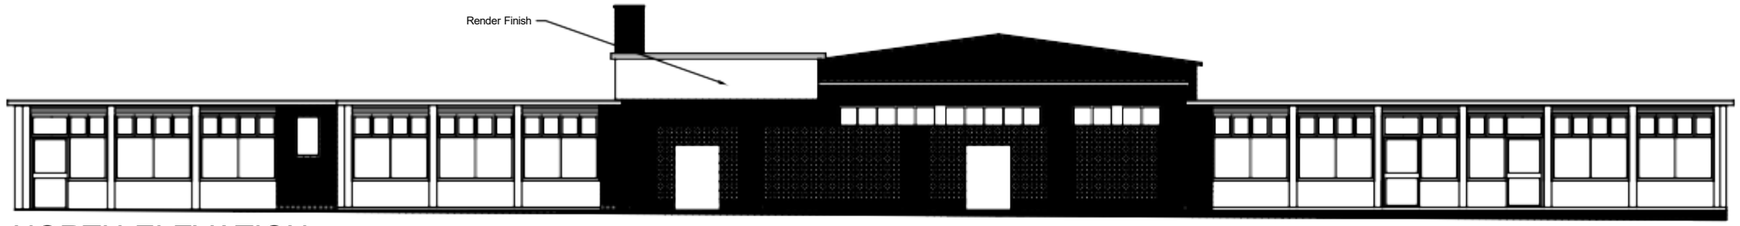

NORTH ELEVATION

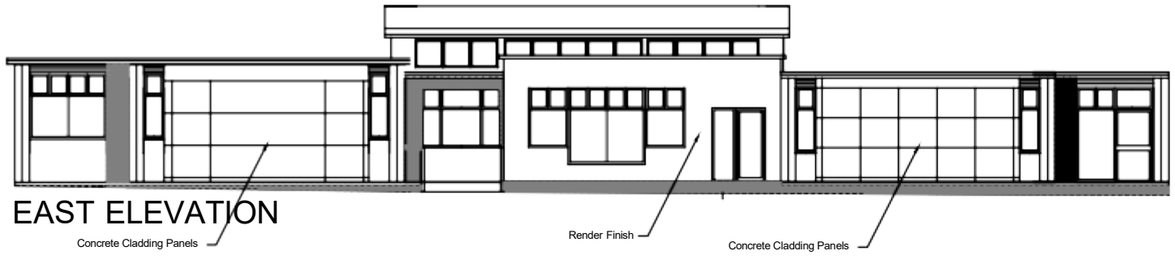

EAST ELEVATION

SOUTH ELEVATION

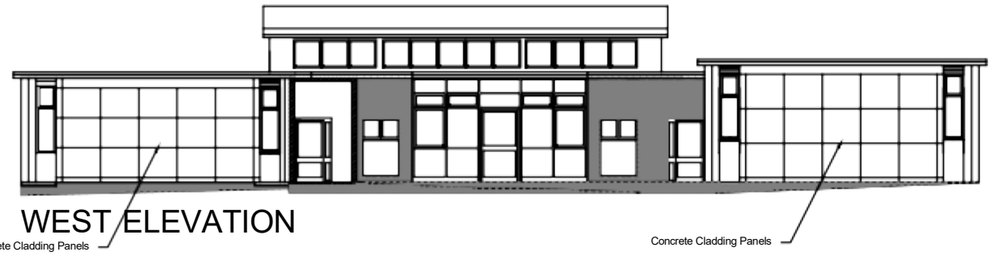

WEST ELEVATION

1:200

4m 0 4m 8m 12m 16m

SAFETY, HEALTH AND ENVIRONMENTAL INFORMATION
In addition to the hazards/risks normally associated with the types of work detailed on this drawing, note the following:
CONSTRUCTION
MAINTENANCE/CLEANING
DECOMMISSIONING/DEMOLITION
It is assumed that all works will be carried out by a competent contractor working, where appropriate, to an approved method statement

Rev.	Date	Description	By	Chk'd	App'd
A	7/10/23	Updated Skylight Locations	PF	CC	ME

Drawing Status: PLANNING

Suitability: S0

AtkinsRéalis

Woodcote Grove, Ashley Road,
Epsom, Surrey, KT18 5BW

Tel: +44 (0)1372 726140
Fax: +44 (0)1372 740065
www.atkinsglobal.com

Copyright © AtkinsRéalis Ltd (2024)

Client: Bracknel Forest Council

Project Title: Ascot Heath Primary School 2024
Flat Roof Replacment & Solar PV System

Drawing Title: Existing Elevations

Scale	Designed	Drawn	Checked	Authorised
1:200	PF	PF		
Original Size: A3	Date: 21/03/21	Date: 21/03/24	Date	Date

Drawing Number: 5227618-ATK-ARCH-0005

Revision: 0 0