© Copyright Planterra 2024

front (eastern) elevation

side (northern) elevation

External Finishes:-

Roof - Grey concrete interlocking tiles
Walls - Buff coloured stone and off-white render
Windows - Grey upvc
Roofline - Grey upvc
Rainwater - Black upvc
Dormer wall & cheeks - white upvc

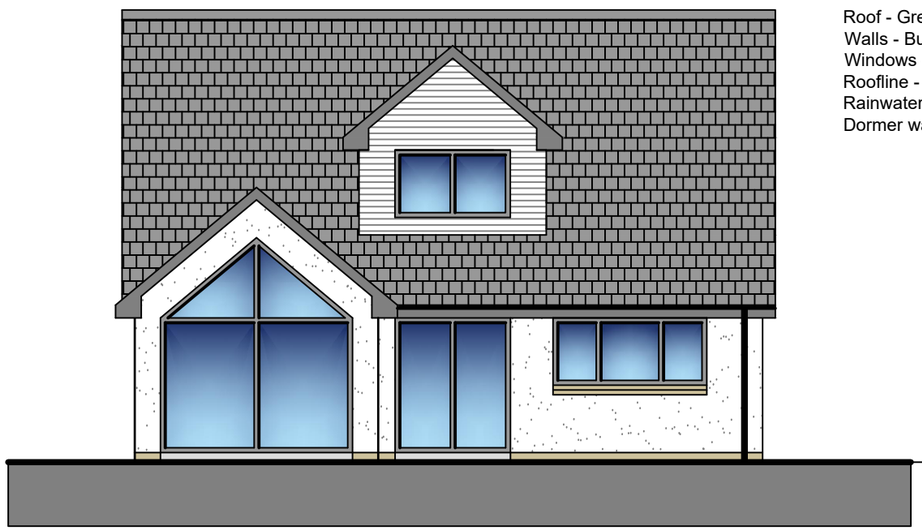

rear (western) elevation

side (southern) elevation

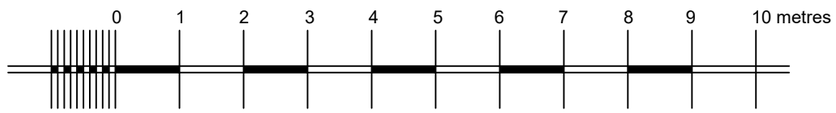

PLANterra
architecture
planning
development
272 Bath Street, Glasgow G2 4JR
t 0141 413 5367
m 07879418487
e planterra@aol.com

Revision

Project : Erection of detached house
Address : Belleview (plot 1), Cleghorn, Lanark ML11 7RL
Drg title : Elevations
Scale : 1:100 at A3
Date : April 2024
Drawn by : wr
Drg no : 24/629/04 **Rev**