This Drawing is Copyright
DO NOT SCALE FROM THIS DRAWING

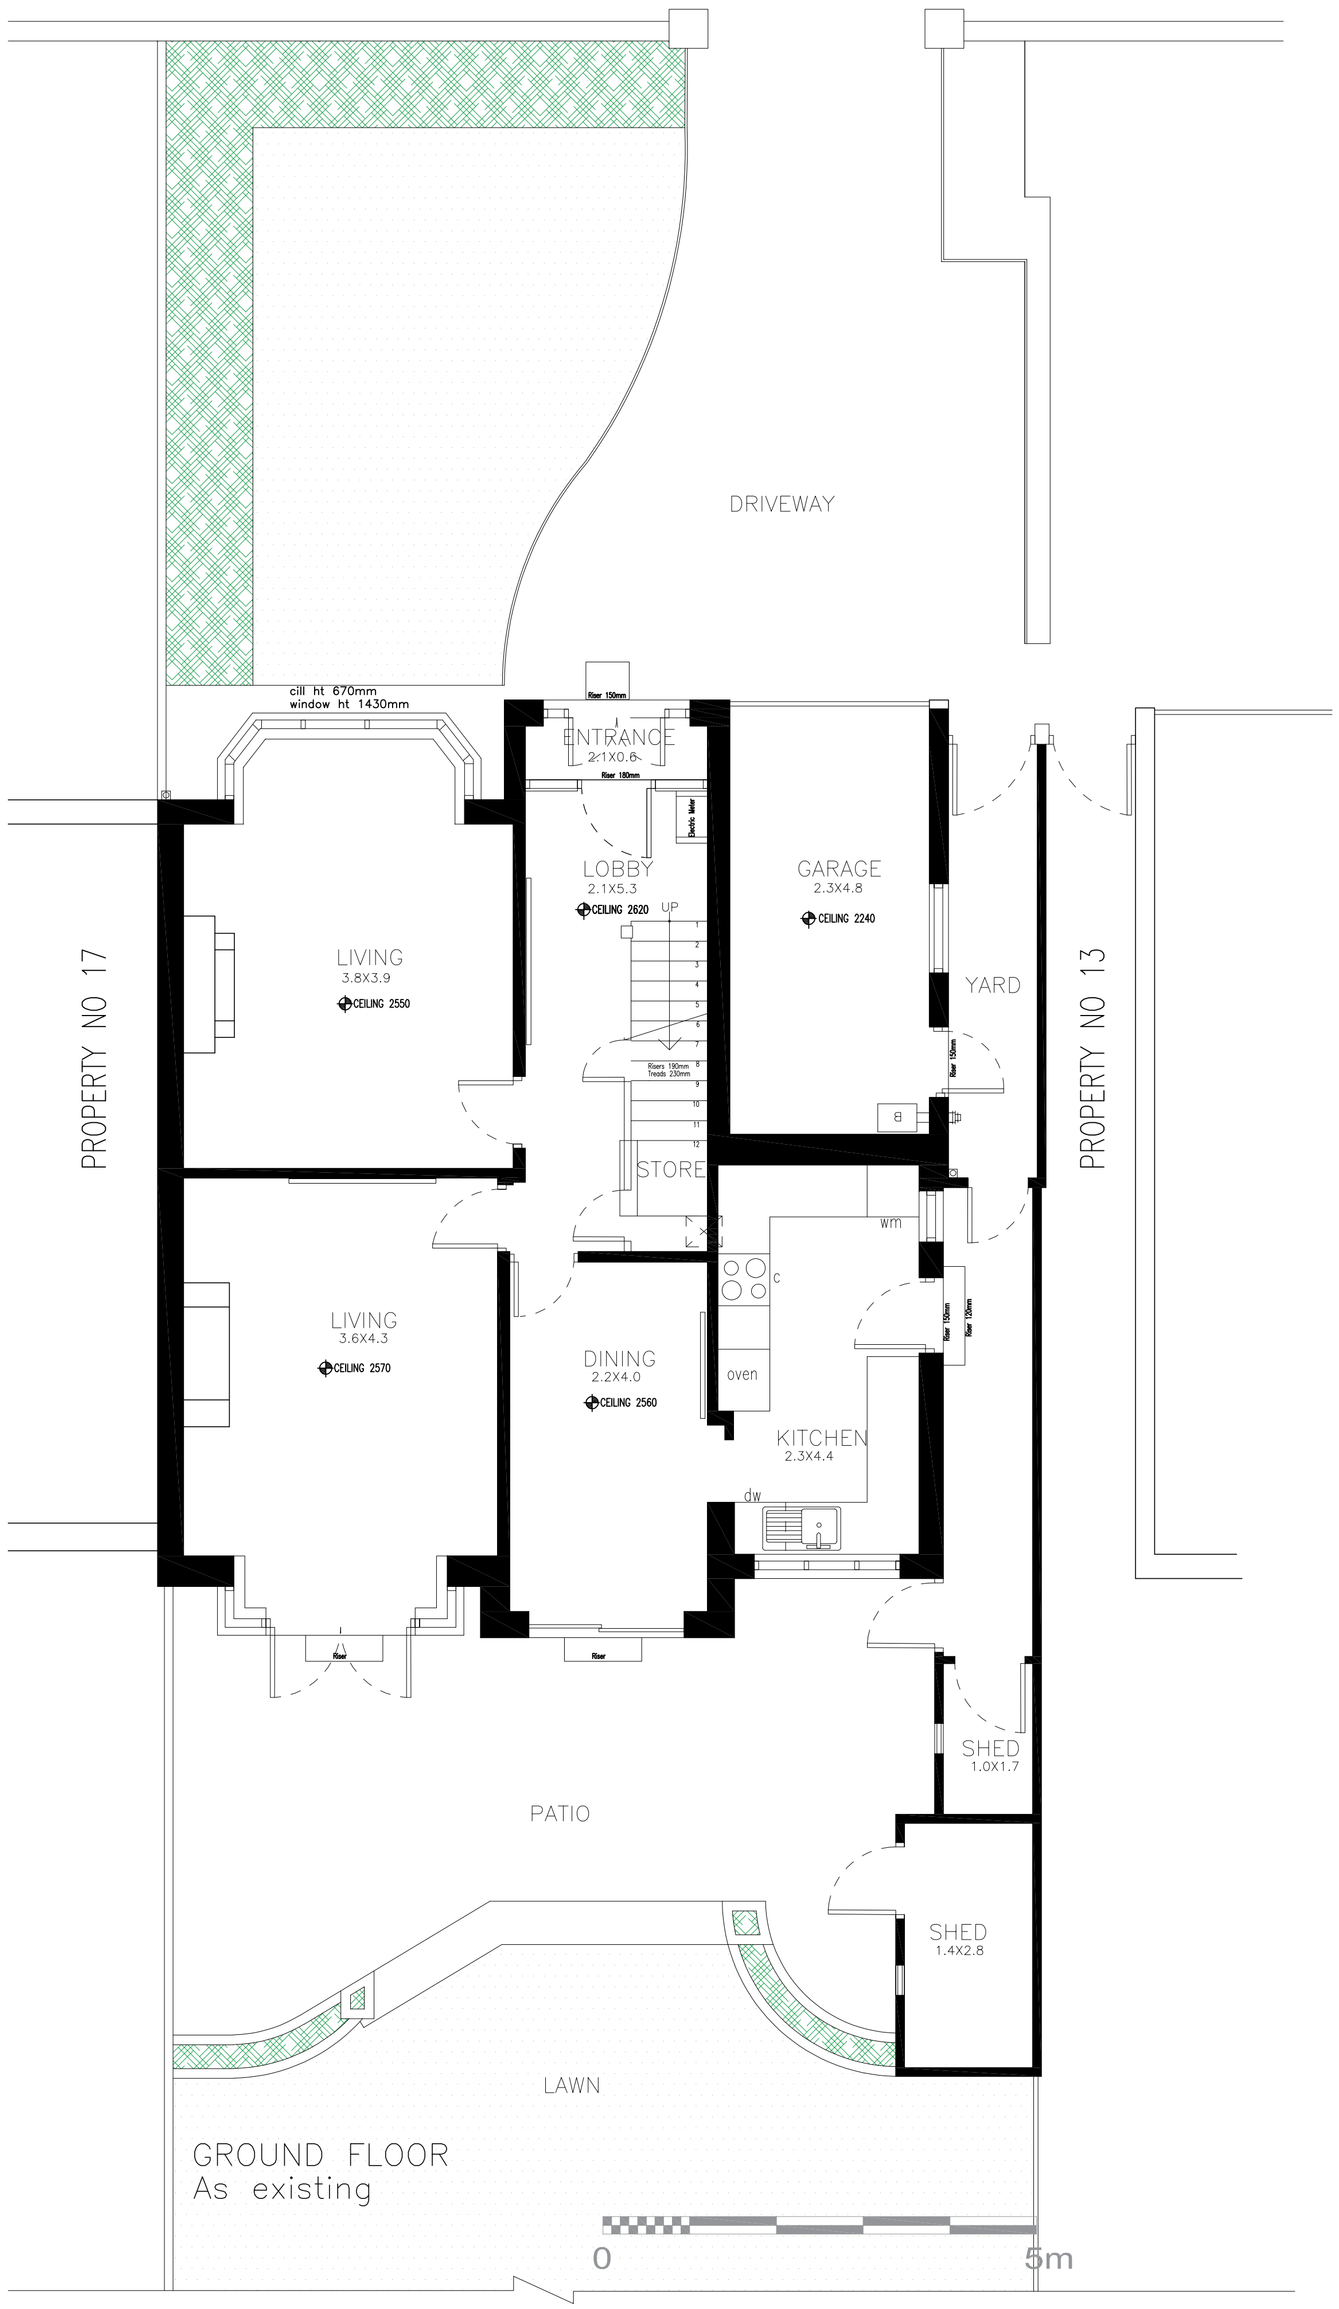

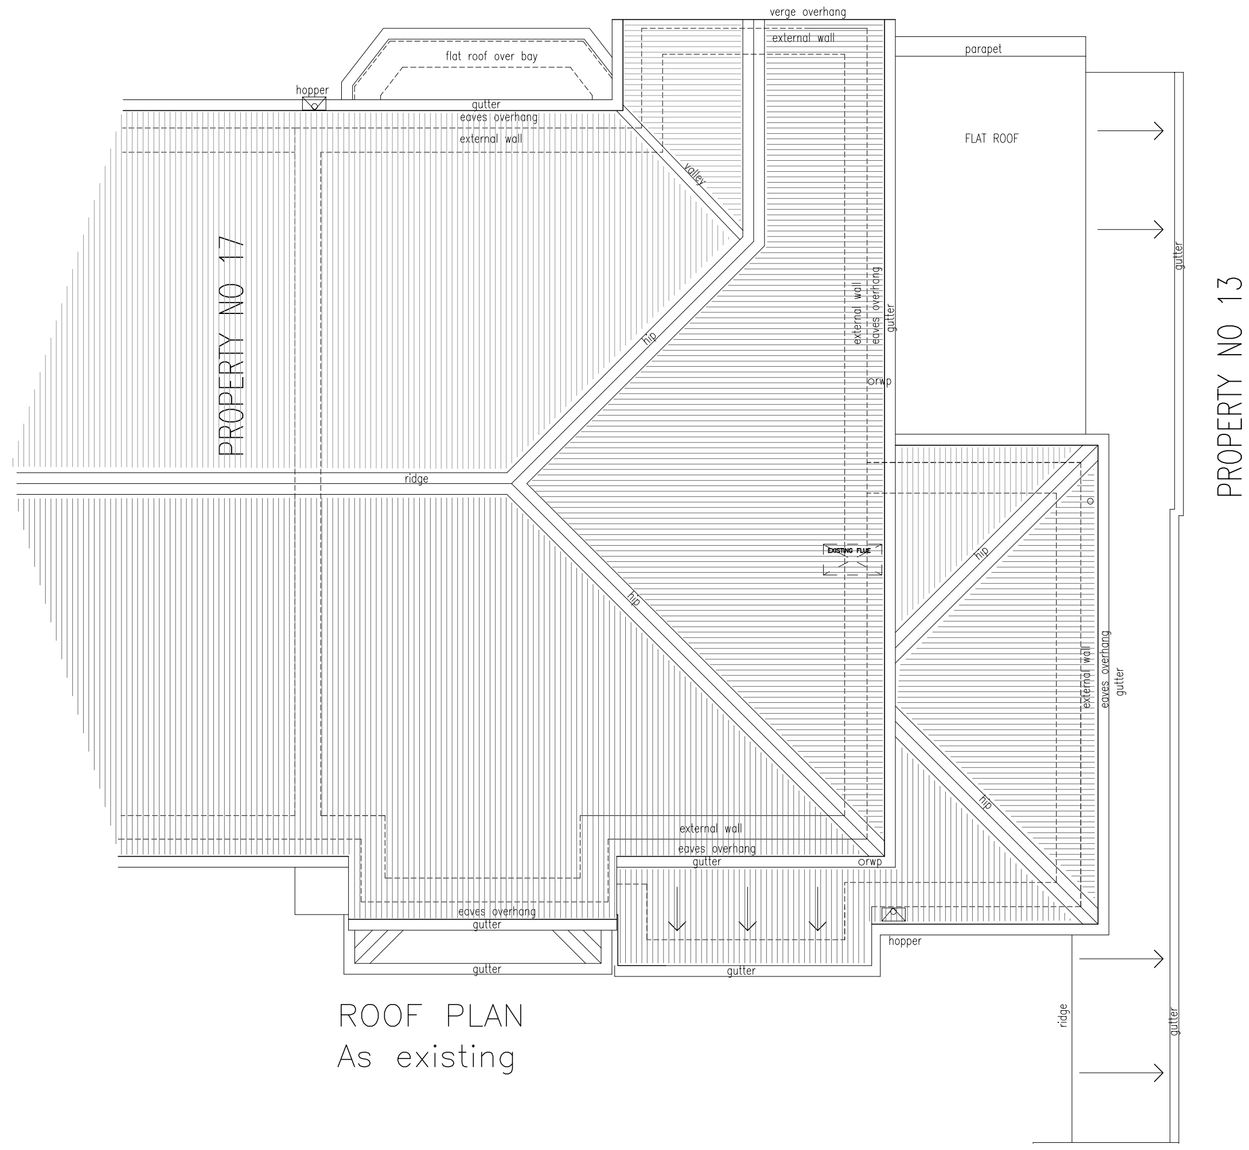

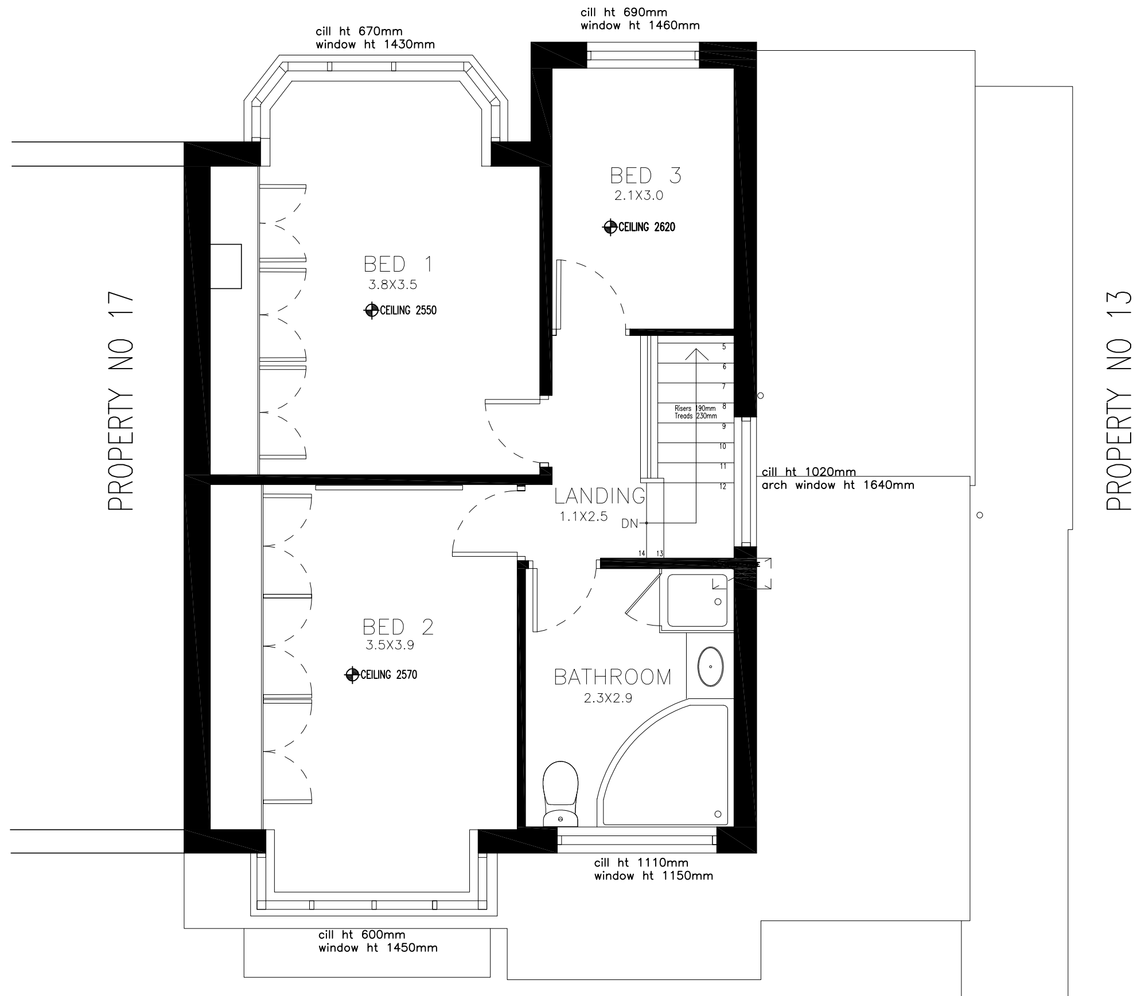

REVISIONS DATE

DWG TITLE
FLOOR PLANS AS EXISTING

JOB
EXTENSION FOR 15 ELMWOOD AVENUE
CROSBY L23 9XR

CLIENT

SCALE
1:50 @ A1
1:100 @ A3

DWG No
1937 01

DATE
08.04.2024