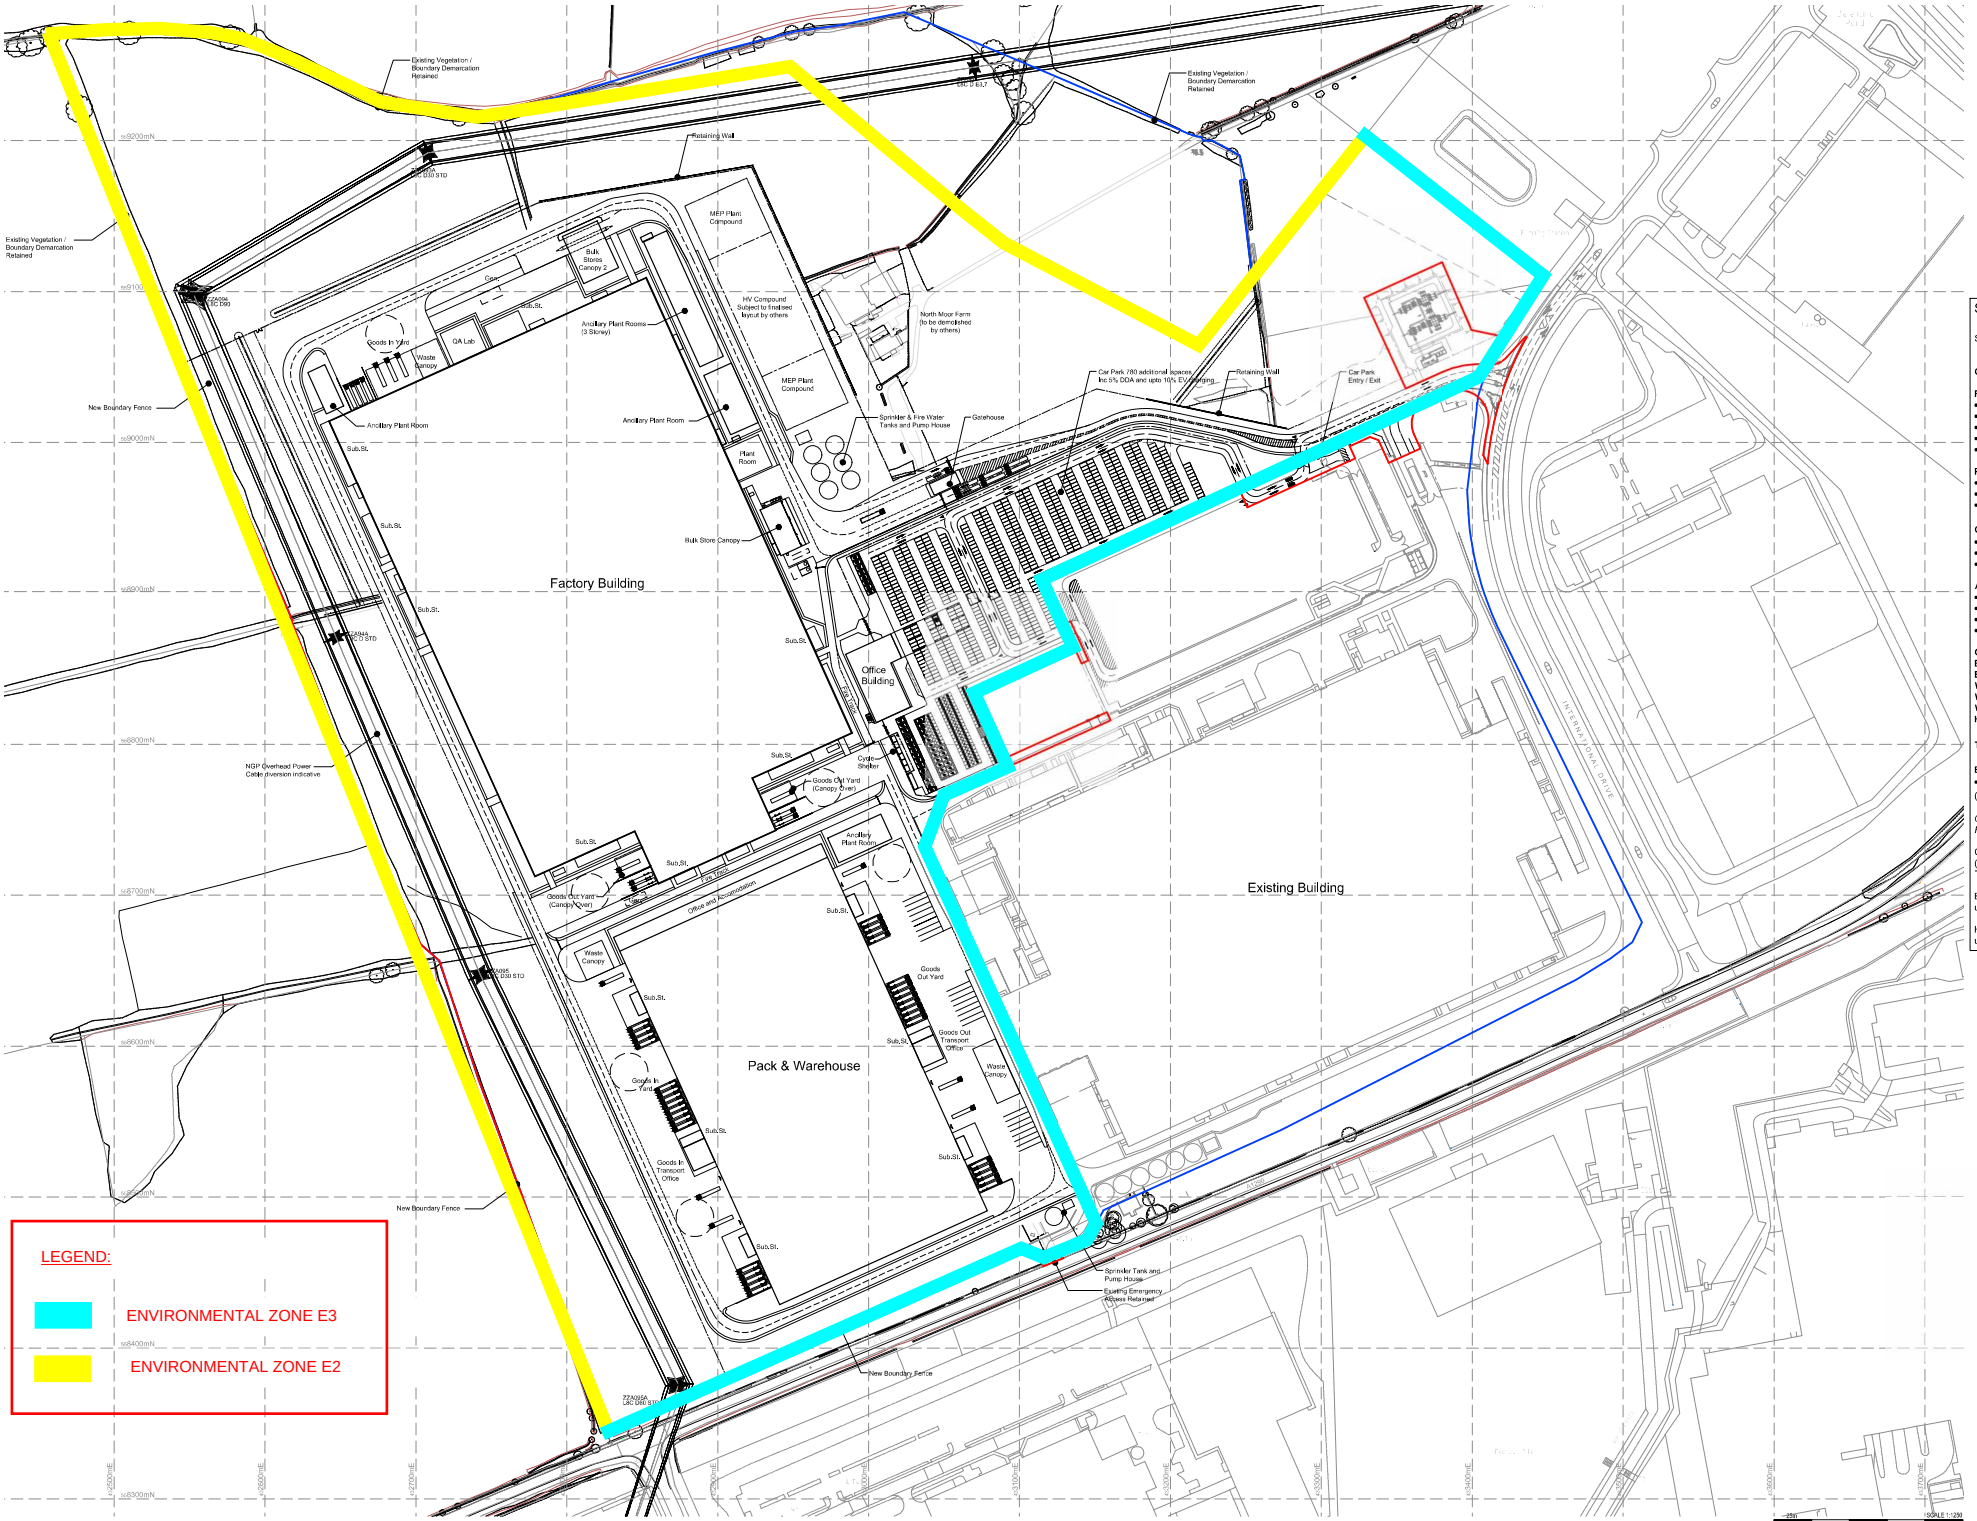

© 2023 RPS Group

Notes

1. This drawing has been prepared in accordance with the scope of RPS's appointment with its client and is subject to the terms and conditions of that appointment. RPS accepts no liability for any use of this document other than by its client and only for the purposes for which it was prepared and provided.
2. If received electronically it is the recipients responsibility to print to correct scale. Only written dimensions should be used.
3. This drawing should be read in conjunction with all other relevant drawings and specifications.
4. The scheme is subject to statutory approvals, surveys and design development.
5. © Crown copyright and database rights 2022 Ordnance Survey 0100031673

Key

- Planning Application Boundary
- Lease Boundary

N

Schedule of Areas

Site Area (Application Boundary)	X Acres (X Ha)

Gross Internal Areas:

Factory Building

• Ground Floor	X m²
• First Floor	X m²
• Second Floor	X m²
• Central Core (First Floor)	X m²
• Sub St. / Plant Rooms	X m²

Pack & Warehouse Building

• Warehouse	X m²
• Office / Accommodation	X m²
• Sub St. / Plant Rooms	X m²

Office Building

• Ground Floor	X m²
• First Floor	X m²
• Second Floor	X m²

Ancillary MEP Plant Rooms

• Ground Floor	X m²
• First Floor	X m²
• Second Floor	X m²
• Third Floor	X m²

Gatehouse	X m²
Bulk Store Canopy 1	X m²
Bulk Store Canopy 2	X m²
Waste Canopy 1	X m²
Waste Canopy 2	X m²
Waste Canopy 3	X m²
HV Substation	X m²
Total	**X m²**

Excluded from GIA

- Mezzanine Floors X m²

(to be < max 50% of the total floor space)

Gross Internal Area (GIA) in accordance with RICS Code of Measuring Practice 6th Edition.

Car Parking:
(inc. 5% accessible & upto 10% EV charging)
Total 780

Bicycle and Motorcycle Shelter:
up to 80 spaces

HGVs:
upto X spaces (inc docks)

Rev	Description	By	Chd	Date
P01	Project Issue	TH/TSR	TH	13/06/2023

RPS
MAKING COMPLEX EASY
A TETRA TECH COMPANY
Sherwood House, Sherwood Avenue, Newark, Nottinghamshire, NG24 1QQ
T: 01636 605 700 E: rpsnewark@rpsgroup.com

Client: Envision AESC Wates

Project: Envision AESC UK Battery Plant Plot 2 Planning Support

Title: Proposed Site Plan

RPS Project Number: NK020439-P	Scale @ A3: 1:1250	Date Created: 13/06/2023
Task Team Manager: TH	Information Author: TSR	Task Information Manager: JAT

Status: S2 (Suitable for Information)
Document Number: 201
Revision: P01

Project Code • Originator • Function • Space • Type • Role • Number

rpsgroup.com