© 2024 RPS Group

Notes

1. This drawing has beer prepared in accordance with the scope of RPS's appointment with its client and is subject to the terms and conditions of that appointment. RPS accepts no liability for any use of this document other than by its client and only for the purposes for which it was prepared and provided.
2. If received electronically it is the recipients responsibility to print to correct scale. Only written dimensions should be used.
3. This drawing should be read in conjunction with all other relevant drawings and specifications.
4. © Crown copyright and database rights 2023 Ordnance Survey 0100031673.
5. Detailed of retaining wall and its appearance are subject to detailed design and planning approval.

Drawing Reference:

Refer to RPS Drawing 204 Proposed Site Layout

Refer to RPS Drawings 207 & 208 for Proposed Site Sections

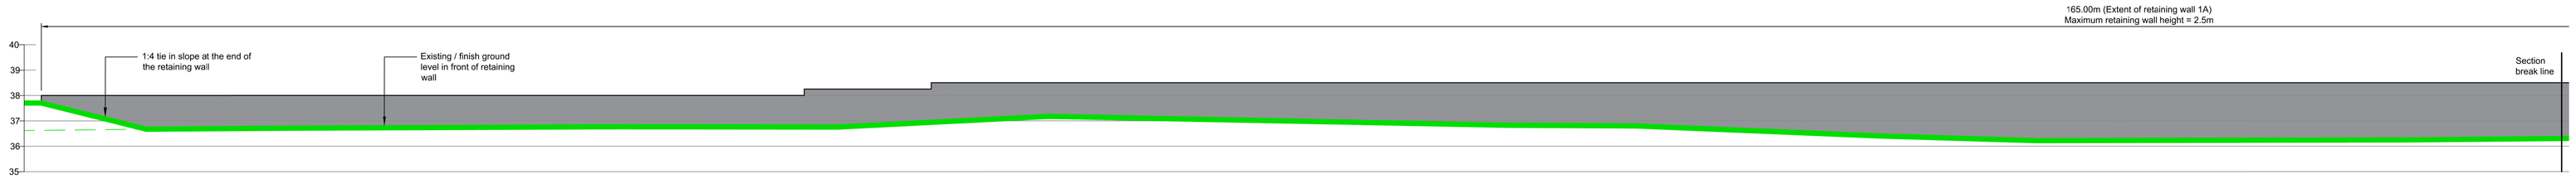

Retaining Wall 1 Elevation
Scale 1:100

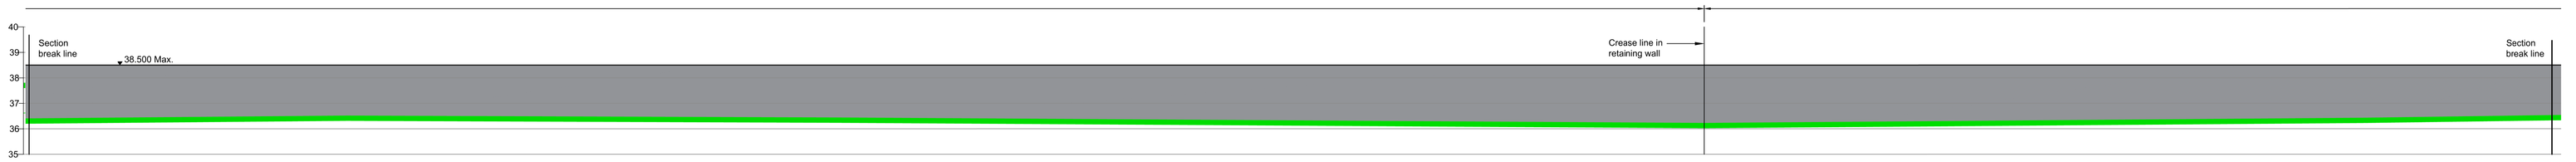

Retaining Wall 1 Elevation (Continuation)
Scale 1:100

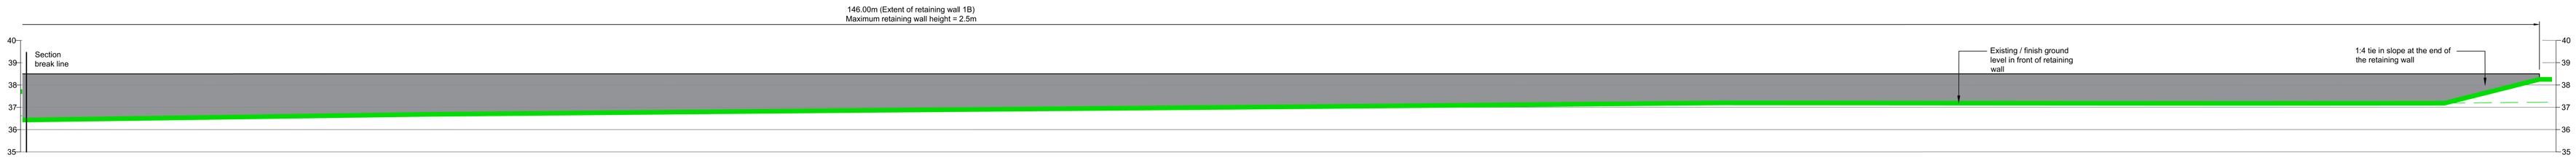

Retaining Wall 1 Elevation (Continuation)
Scale 1:100

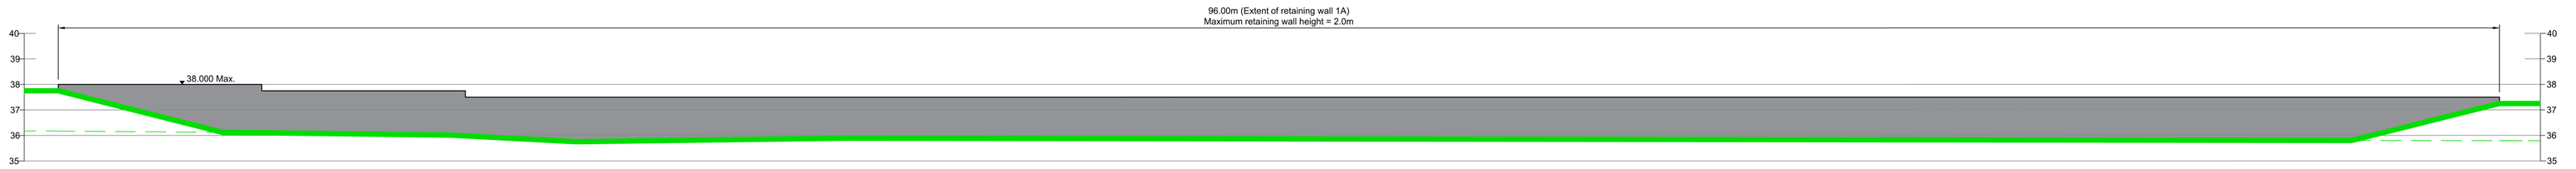

Retaining Wall 2 Elevation
Scale 1:100

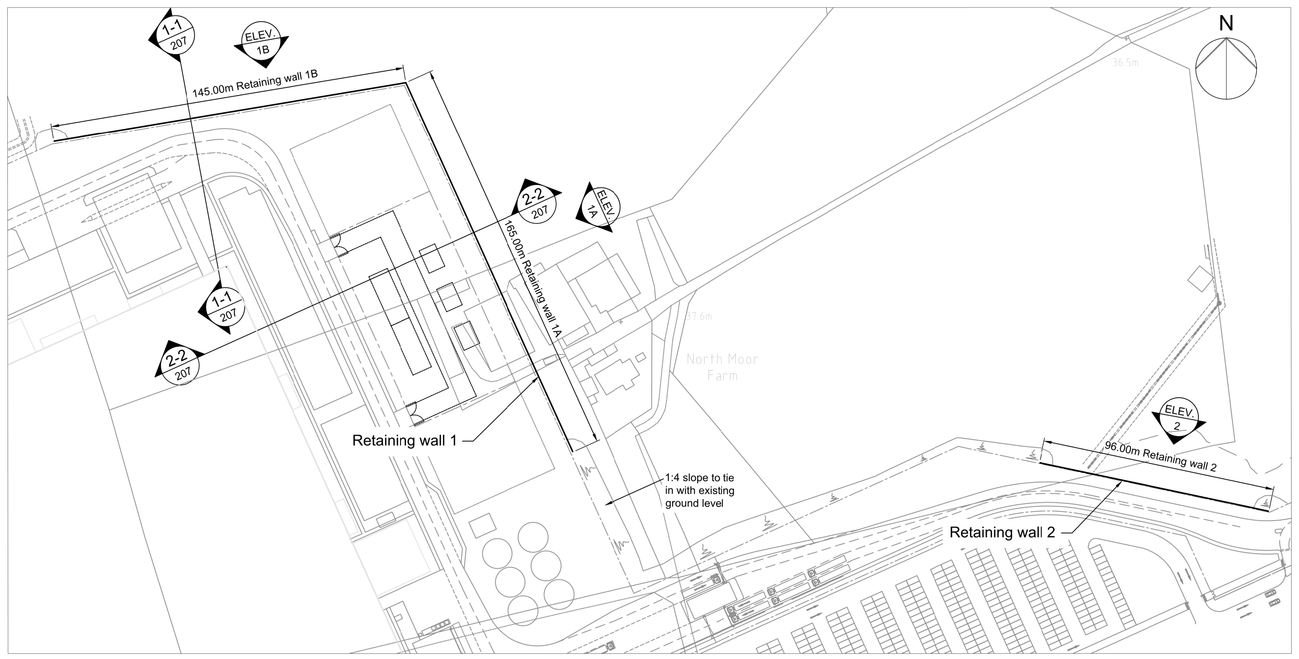

Key Plan

1m SCALE 1:200

Rev	Description	By	Ckd	Date
P01	Planning Submission	LMA	TH	23/04/24

MAKING COMPLEX EASY
A TETRA TECH COMPANY
Sherwood House, Sherwood Avenue,
Newark, Nottinghamshire, NG24 1QQ
T: 01636 605 700 E: rpsnewark@rpsgroup.com

Client

AESC

I:\External Reference\Wales_2020.jpg

Project
AESC Giga Factories
Plot 2 Planning

Title
Proposed External Plot
Retaining Wall Elevations

RPS Project Number	Scale @ A0	Date Created
209	1:100	23/04/24
Task Team Manager	**Information Author**	**Task Information Manager**
TH	LMA	TH

Status
S2 (Suitable for Information)

Document Number
209

Revision
P01

Project Code - Originator - Function - Space - Type - Role - Number

rpsgroup.com