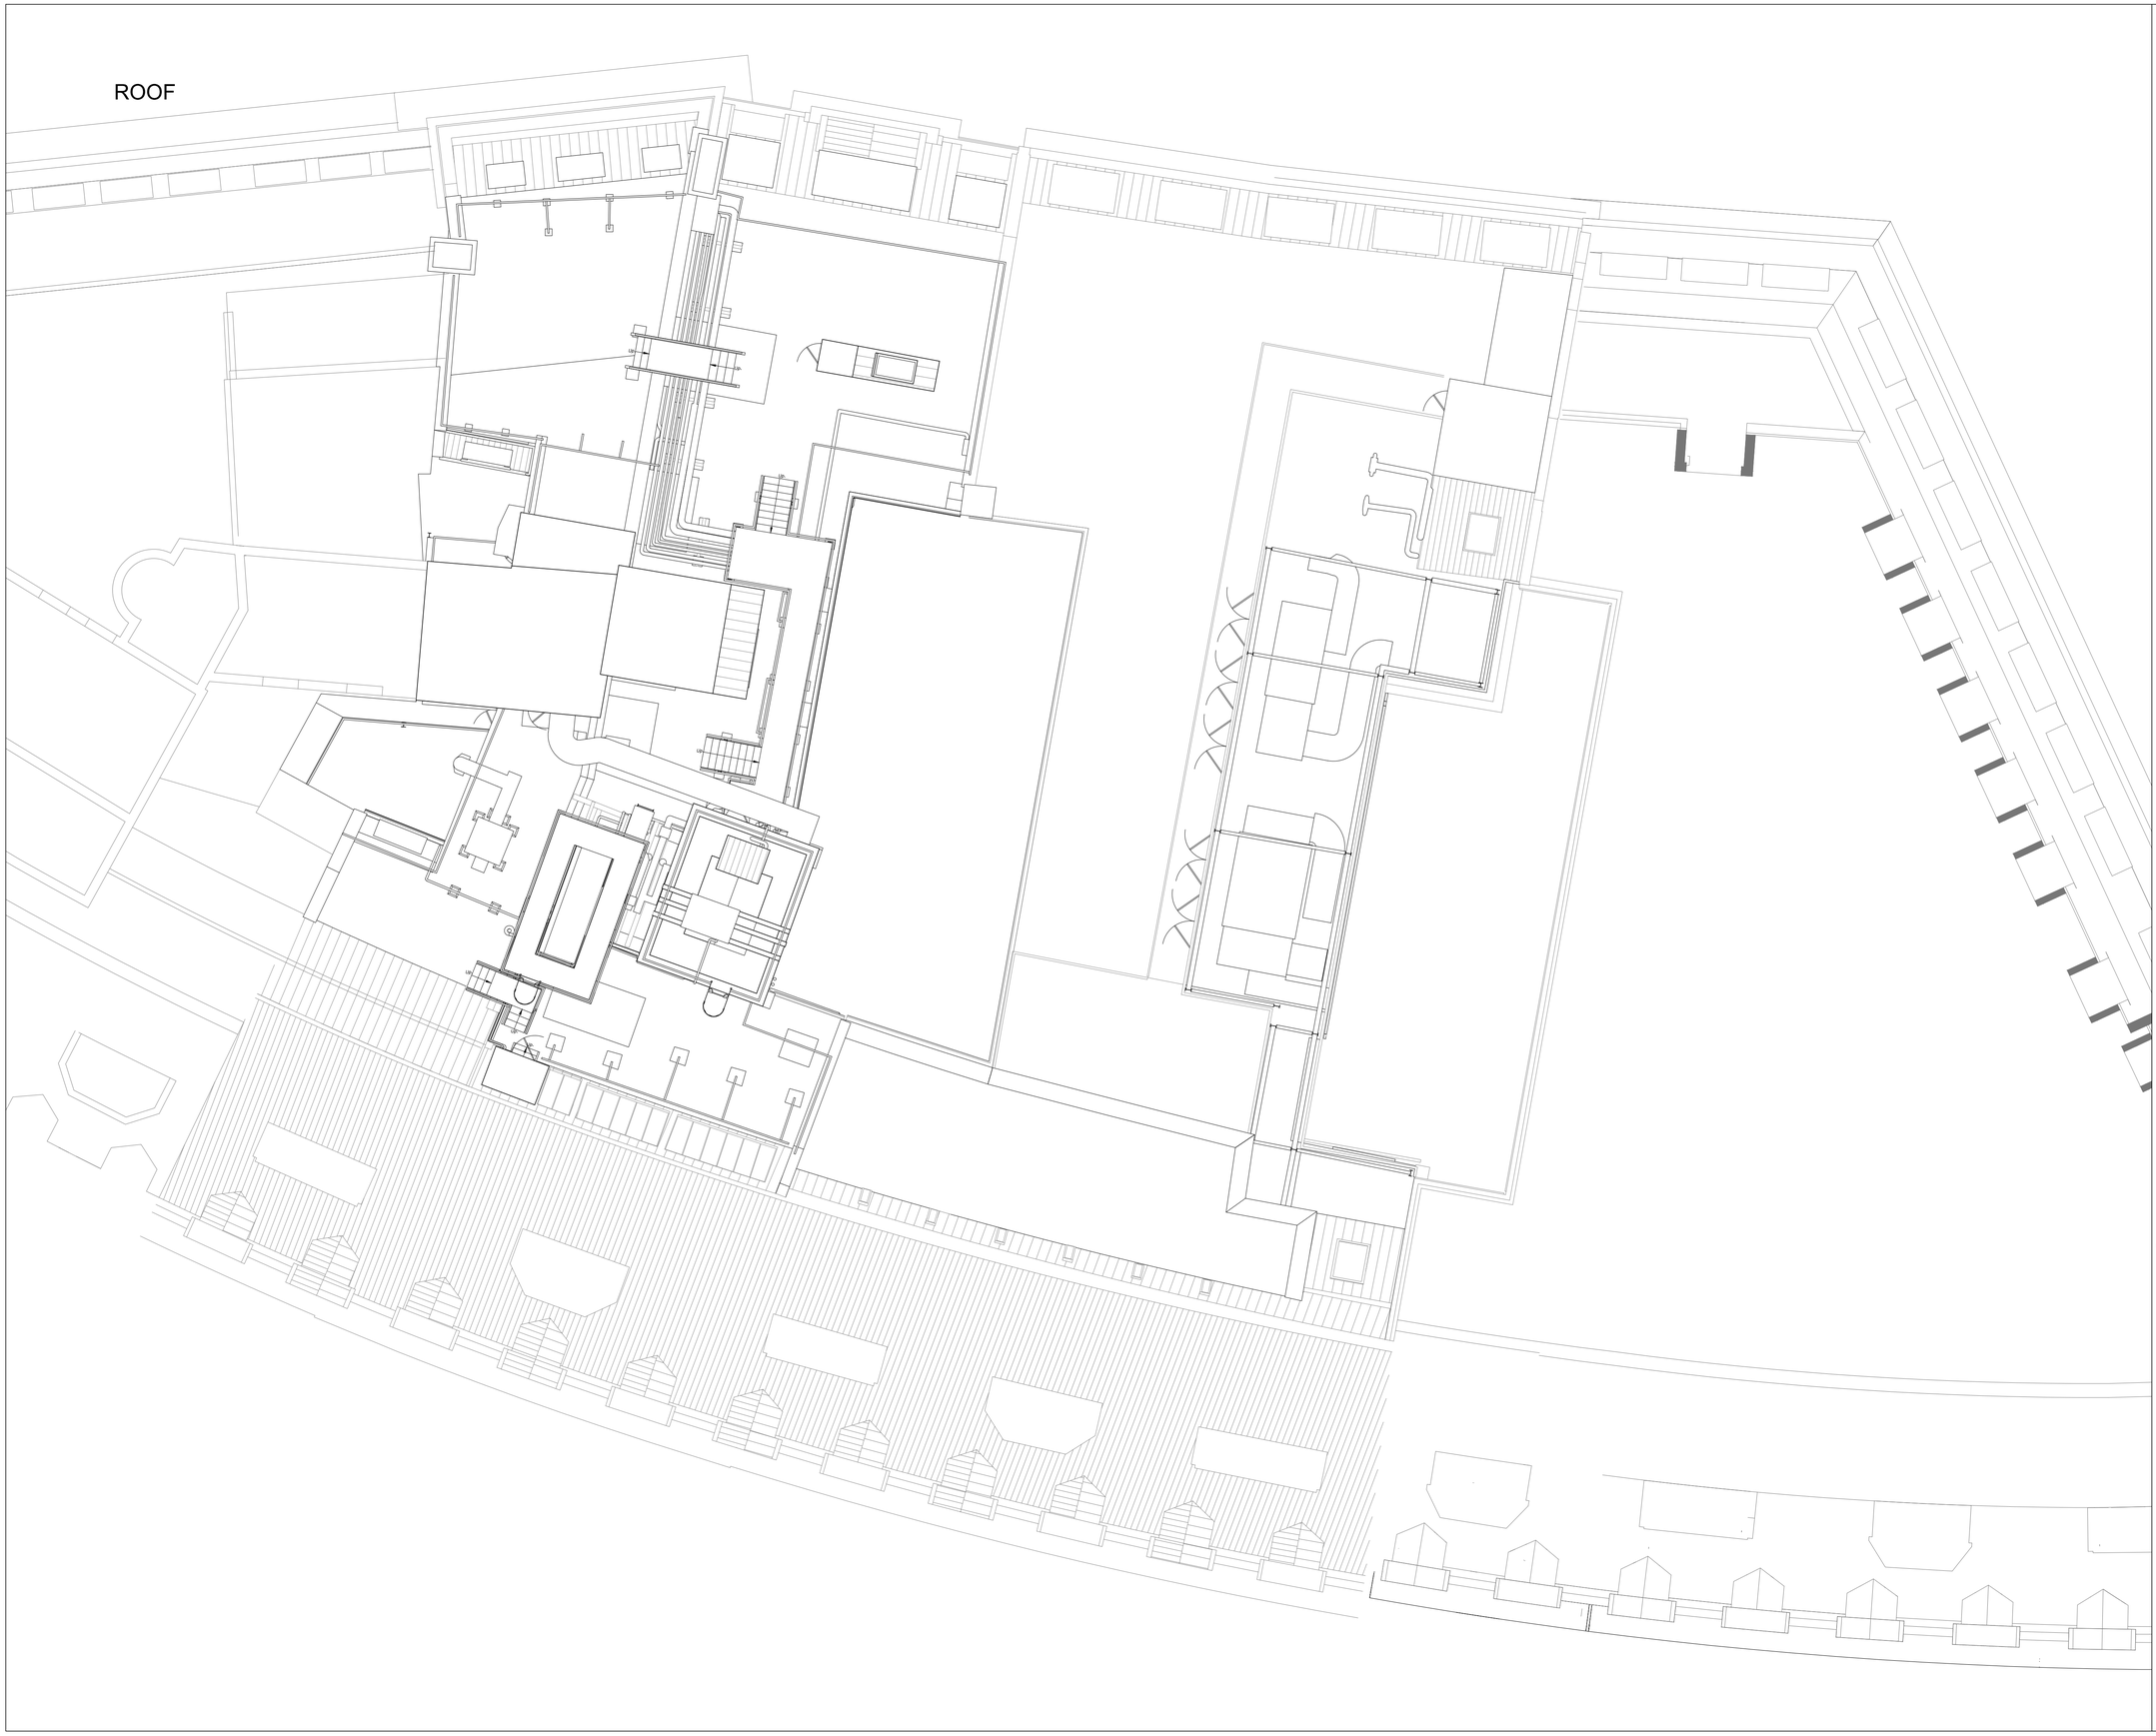

NOTES:

Drawing based upon the formal survey information issued by CSL, dated March 2013.

Information to read in conjunction with Structural Engineer and MEP Engineer package information

All levels indicated as height above Ordinance Survey Datum

All dimensions subject to a tolerance of +/-5mm.

All details are indicative and should be reviewed against contractors selected supplier / manufacturer / system. Any variations are to be advised to and approved by the Contract Administrator prior to commencement on site.

Refer to Project HEMS Schedule.

DATE	STATUS	REVISION	DESCRIPTION
15.03.2024	S2	PL01	PLANNING

N

0 1m 2m 5m 10m

Do not scale from this drawing
All dimensions to be confirmed on site
Information contained within this drawing is the sole copyright of EMRYS Architects Ltd and is not to be reproduced without permission
EMRYS Architects are to be notified immediately of any discrepancies

EMRYS
CAP House | 9-12 Long Lane | London | EC1A 9HA
mail@emrysarchitects.com
www.emrysarchitects.com T : 020 7726 5060

JOB NO. 2307

CLIENT THE CROWN ESTATE

TITLE VENTURE HOUSE (88-90 REGENT STREET & 27-29 GLASSHOUSE STREET) AND 21 GLASSHOUSE STREET (84-86 REGENT STREET & 19-21 GLASSHOUSE STREET), LONDON, W1B 5DF.

DWG 00 SURVEY DRAWINGS
ROOF LEVEL

DRAWN	CHECKED	DATE	SCALE @ A1
AP	CM	15.03.2024	1/100

STATUS DESCRIPTION	STATUS CODE	REVISION
PLANNING	S2	PL01

DRAWING NUMBER
088REG-EMR-ZZZ-107-DR-A-00109