0 5 10 15 20

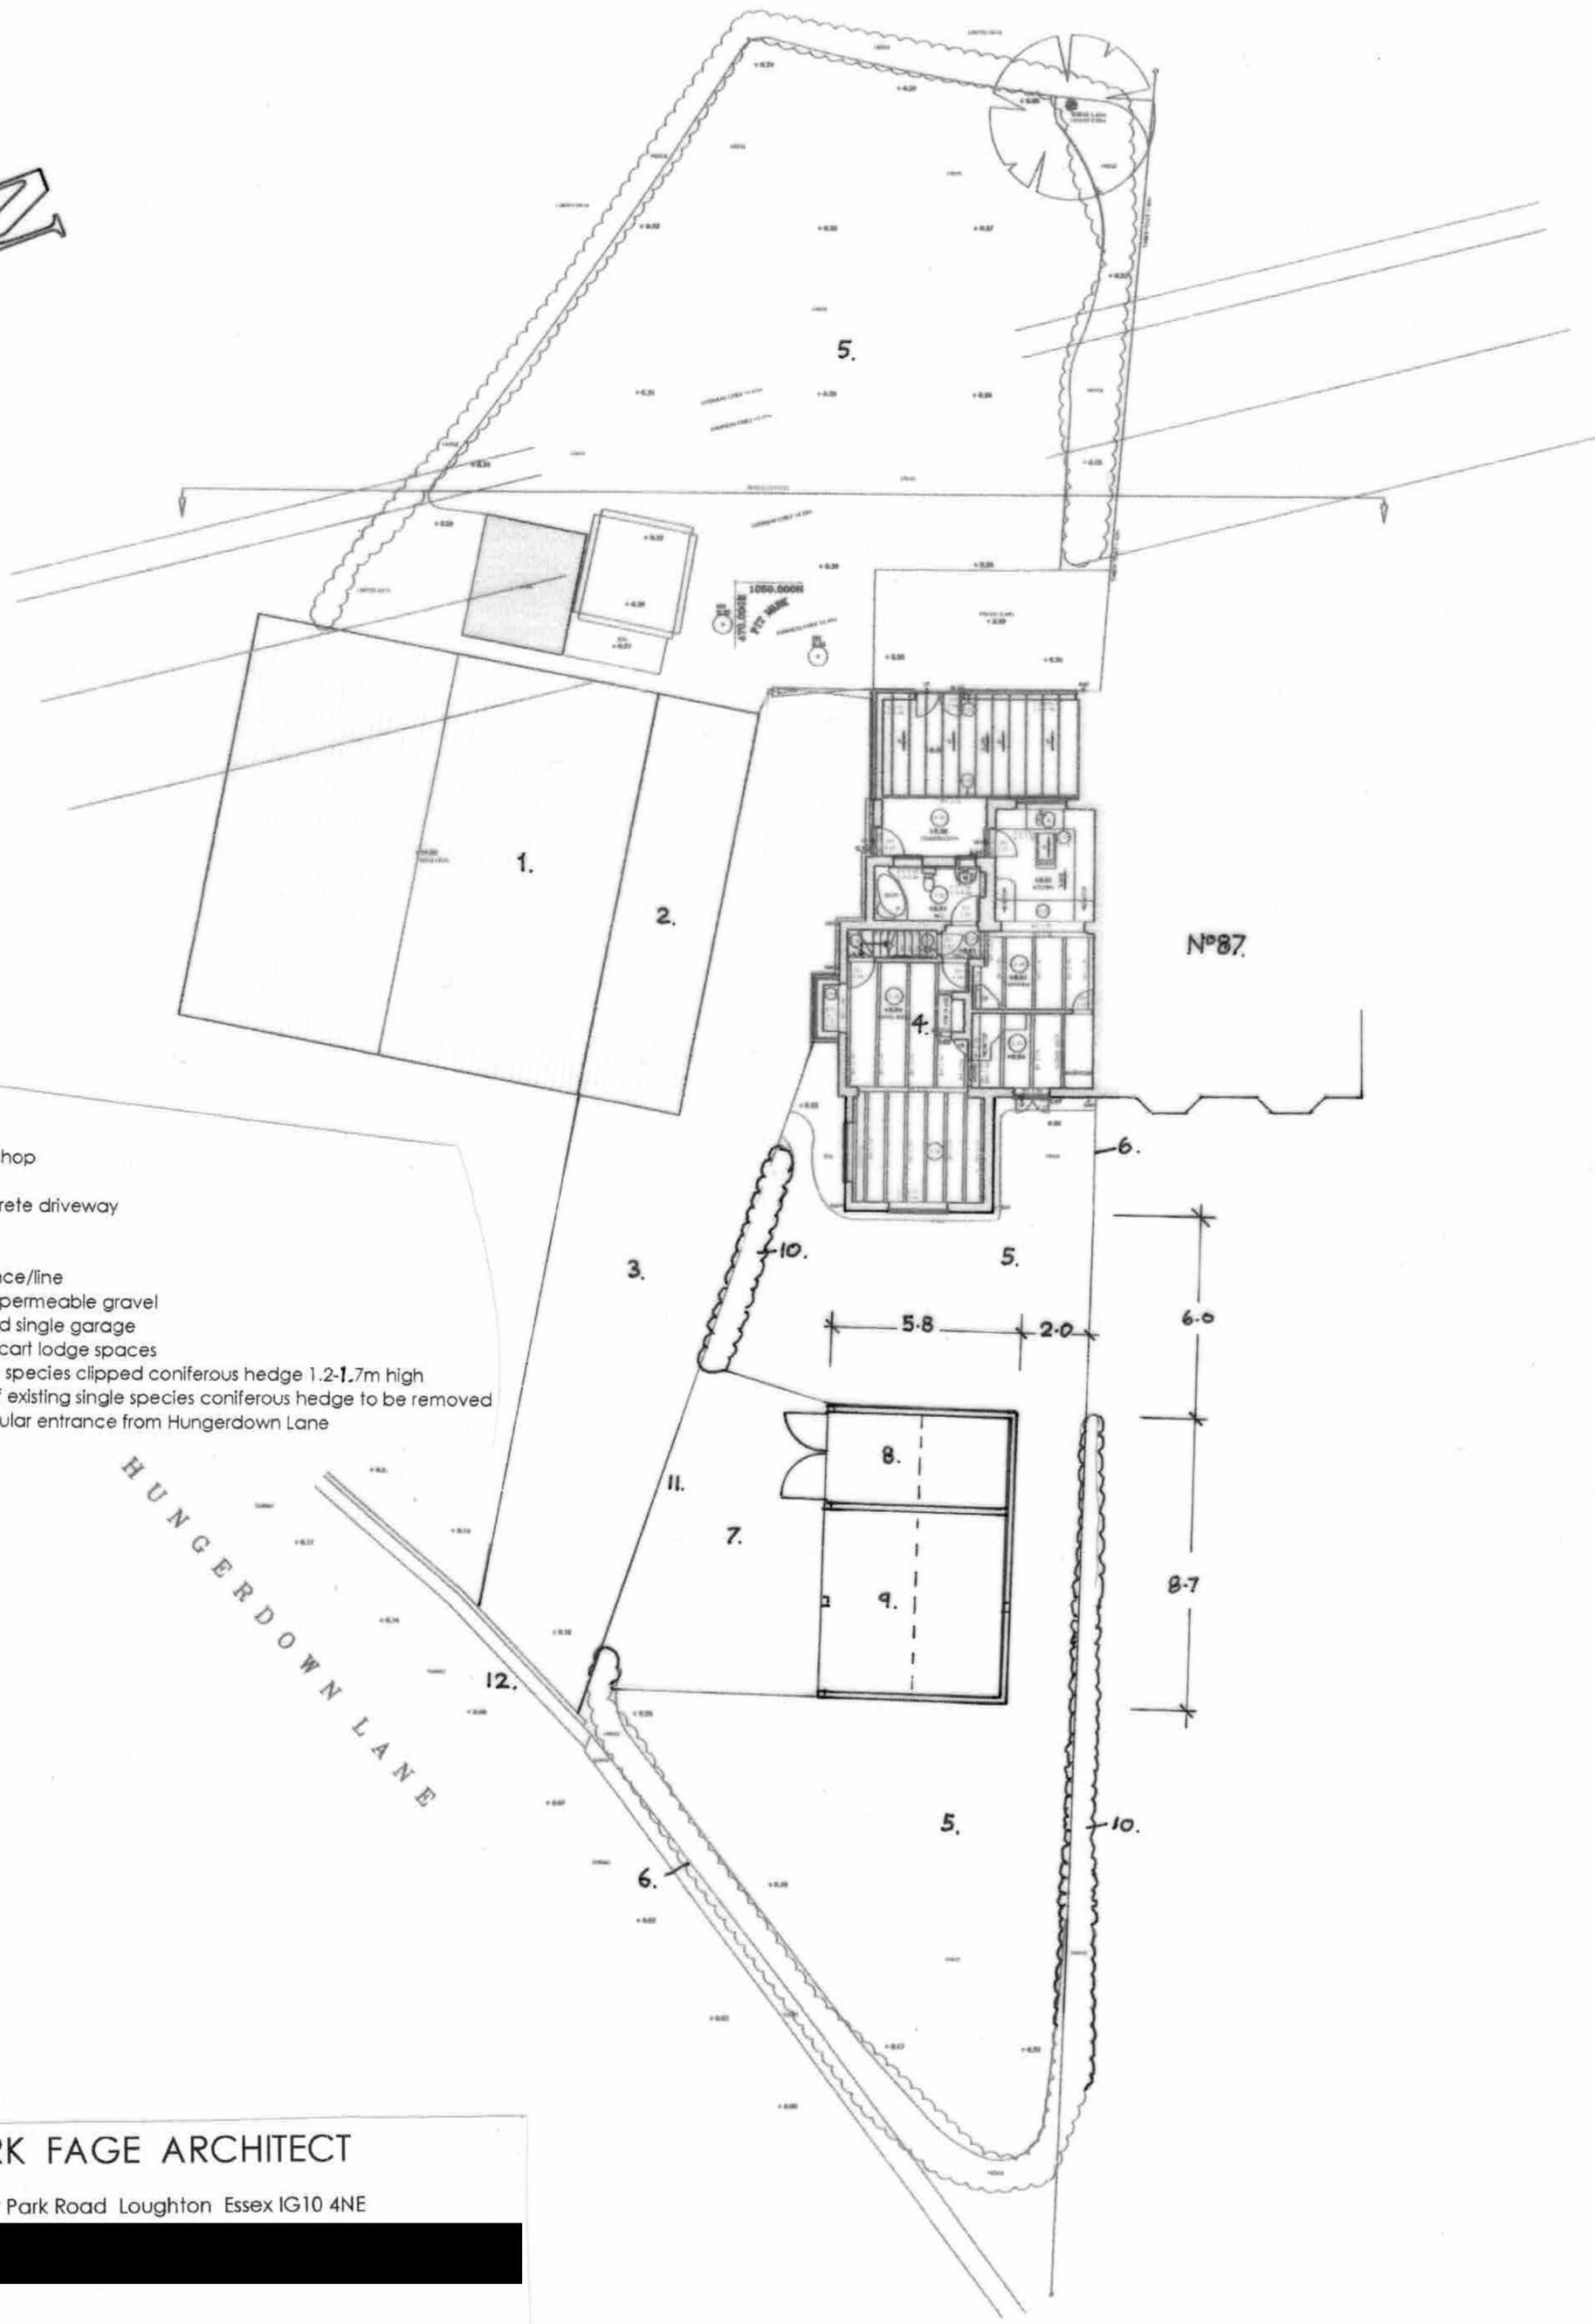

Key

1. Existing workshop
2. Existing store
3. Existing concrete driveway
4. Main house
5. Garden
6. Boundary fence/line
7. New area of permeable gravel
8. New enclosed single garage
9. New double cart lodge spaces
10. Existing single species clipped coniferous hedge 1.2-1.7m high
11. 9m section of existing single species coniferous hedge to be removed
12. Existing vehicular entrance from Hungerdown Lane

MARK FAGE ARCHITECT

116 Lower Park Road Loughton Essex IG10 4NE

[redacted]

DRAWING

Proposed 1:200 Site Plan for a New Garage/Carllodge

ADDRESS

88 Hungerdown Lane, Lawford, Essex CO11 2LY

SCALE	DATE	DWG No.
1:200	MAR '24	JRK/SK/10