PLANS: 1, MAUNDERS COURT, CROSBY L23 9UU | PLAN SCALE 1:50 | SCALE BAR 0 0.5 1m 1.5 2m 2.5 3m
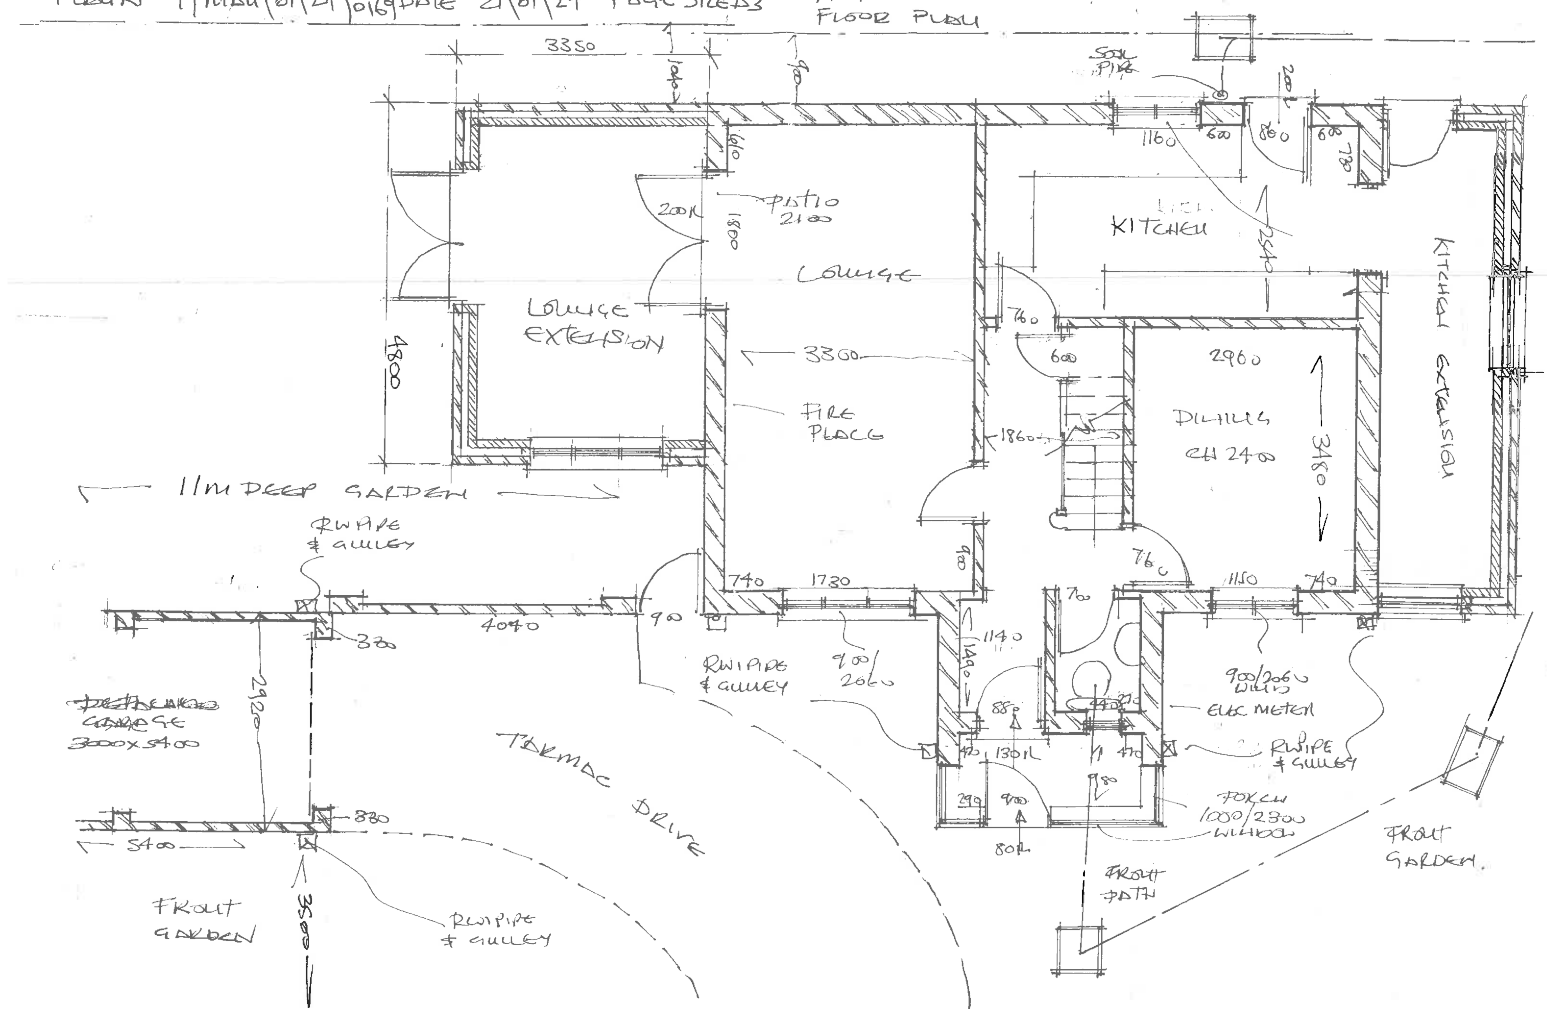
PLAN N° 1/MAU/01/24/0169 | DATE 21/01/24 | PAGE SIZE A3 | PROPOSED GROUND FLOOR PLAN