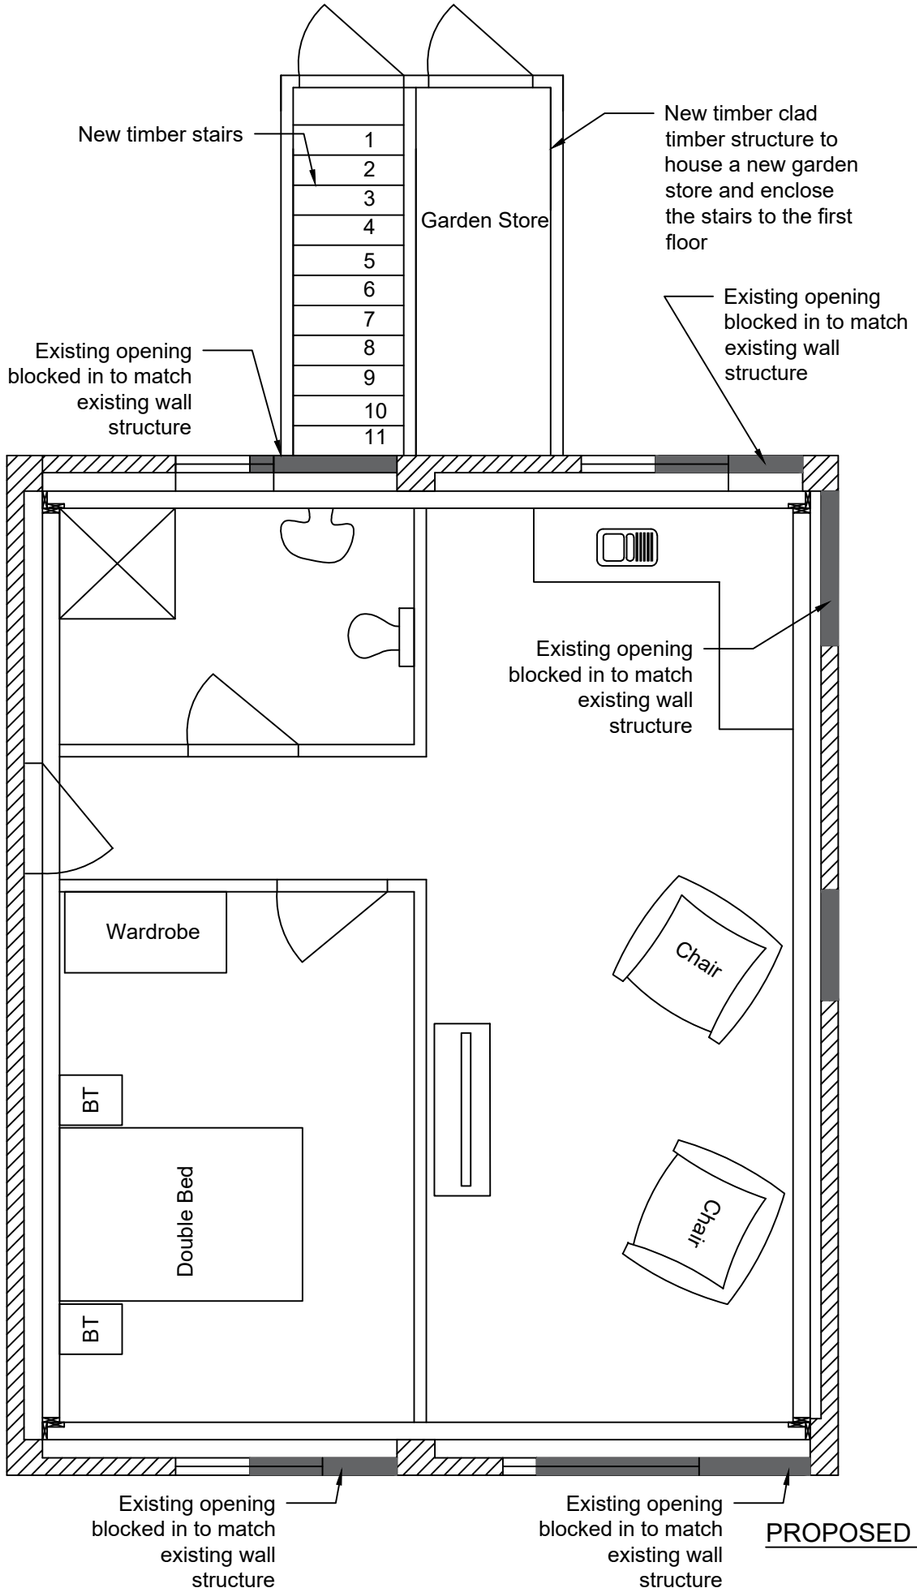

PROPOSED GROUND FLOOR PLAN

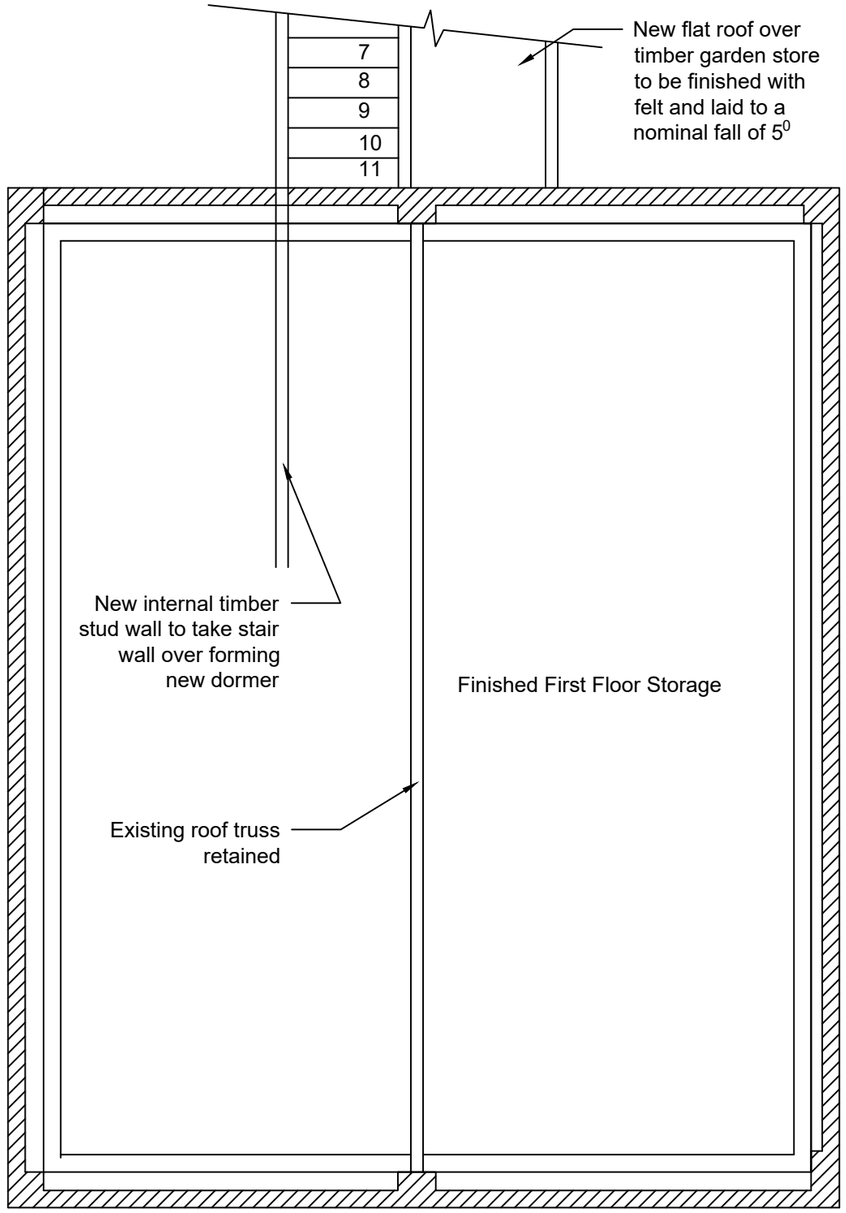

PROPOSED FIRST FLOOR PLAN

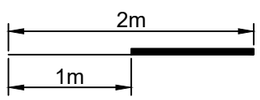

TIPTON BARTON COTTAGE, HAYNE HILL, TSJ			
WORKSHOP/GARAGE PROPOSED PLANS			
Issued For	PLANNING APPROVAL		
Date	02/2024	By	PRS
Scale	1:50	Drwg No	004