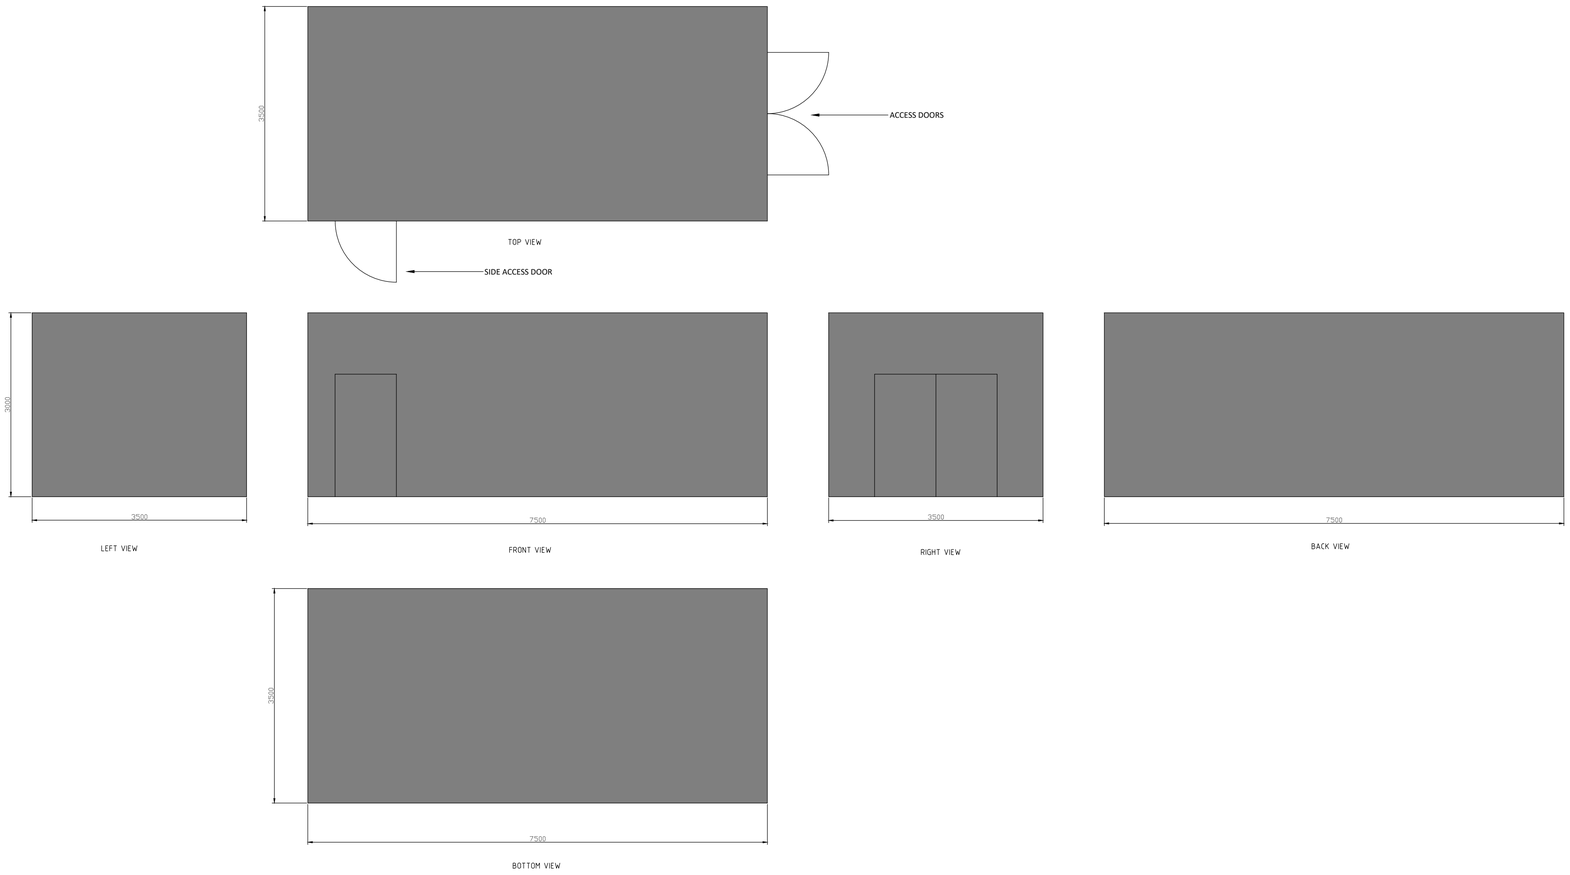

1:50 @ A1
1:100 @ A3
0 1 2 3 4 5 m

KEY PLAN

NOTES

1. THIS IS NOT AN INSTALLATION DRAWING.
2. DO NOT SCALE FOR CONSTRUCTION PURPOSES.
3. THIS DRAWING IS COPYRIGHT.

REVISIONS

REV.	REVISION DESCRIPTION	DATE	DRAWN BY	APPROVED BY
P02	ISSUED FOR INFORMATION	11/04/24	JM	TS
P01	ISSUED FOR INFORMATION	27/02/24	JM	TS

Hydrock
Great Suffolk Yard
127-131 Great Suffolk Street
London
SE1 1PP
t: +44(0) 2038 468456
e: london@hydrock.com

CLIENT
ALDUSTRIA

PROJECT
ST AUSTELL BATTERY STORAGE

TITLE
CUSTOMER SWITCHROOM

HYDROCK PROJECT NO.
17716

SCALE @ A1
1:50

STATUS DESCRIPTION
ISSUED FOR INFORMATION

STATUS
S2

DRAWING NO.
17716-HYD-10-XX-DR-2004

REVISION
P02