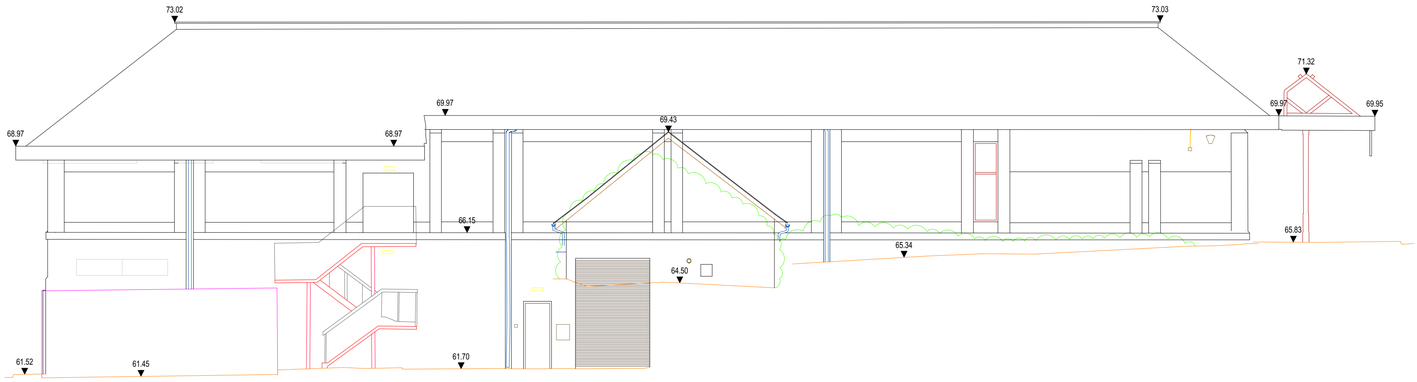

Existing Elevation - South East

1 : 100

Existing Elevation - South West

1 : 100

0 5 10

SCALE 1:100 (in metres)

NOTES

1 THIS DRAWING IS THE COPYRIGHT OF THE ARCHITECT AND MAY NOT BE REPRODUCED WITHOUT LICENCE.

2 DO NOT SCALE OFF THIS DRAWING EXCEPT FOR THE PURPOSES OF PLANNING ONLY.

3 ALL DIMENSIONS AND LEVELS ARE TO BE CHECKED ON SITE BY THE CONTRACTOR BEFORE COMMENCEMENT OF WORK AND ANY DISCREPANCIES REPORTED TO THE ARCHITECT.

4 NO RESPONSIBILITY CAN BE ACCEPTED FOR ERRORS ARISING ON SITE DUE TO UNAUTHORISED VARIATIONS FROM THE ARCHITECTS DRAWINGS.

5 DRAWINGS ISSUED ELECTRONICALLY MAY LOSE SOME DETAIL.

NOTES:

This drawings contains the following model files:

XXX-PBW-XX-XX-M3-A-0001-Name [S1] [P1]

AMENDMENTS

Rev. No	Revision Description	Rev. Date	Issued by
1	First Issue	15.03.24	JR

Poynton Bradbury Wynter Cole Architects
ATLANTIC STUDIO, TRELYON AVENUE
ST. IVES, CORNWALL, TR26 2AD
Tel. 01736 792000
architects@pbwc.co.uk
www.pbwc.co.uk

Client

South Kerrier Alliance CIC
A Brighter Future: *Working together for South Kerrier*

Job

Helston Gateway

Budgens, The Parade
Helston
Cornwall
TR13 8RT

Title

Existing Elevations - SE & SW

Project

3924 - PBWC - 01 - XX - DR - A - 3004

Purpose of Issue	Status	Revision
Planning	**S2**	**P 1**

Scale

1 : 100@A1

Director In Charge	Project Architect	Off. Project No.
CS	**CS**	**3924**