ARCHICAD MASTERTEMPLATE(TM) BY BOBROW CONSULTING GROUP | ALL RIGHTS RESERVED | www.bobrow.com | www.archicadtemplate.com

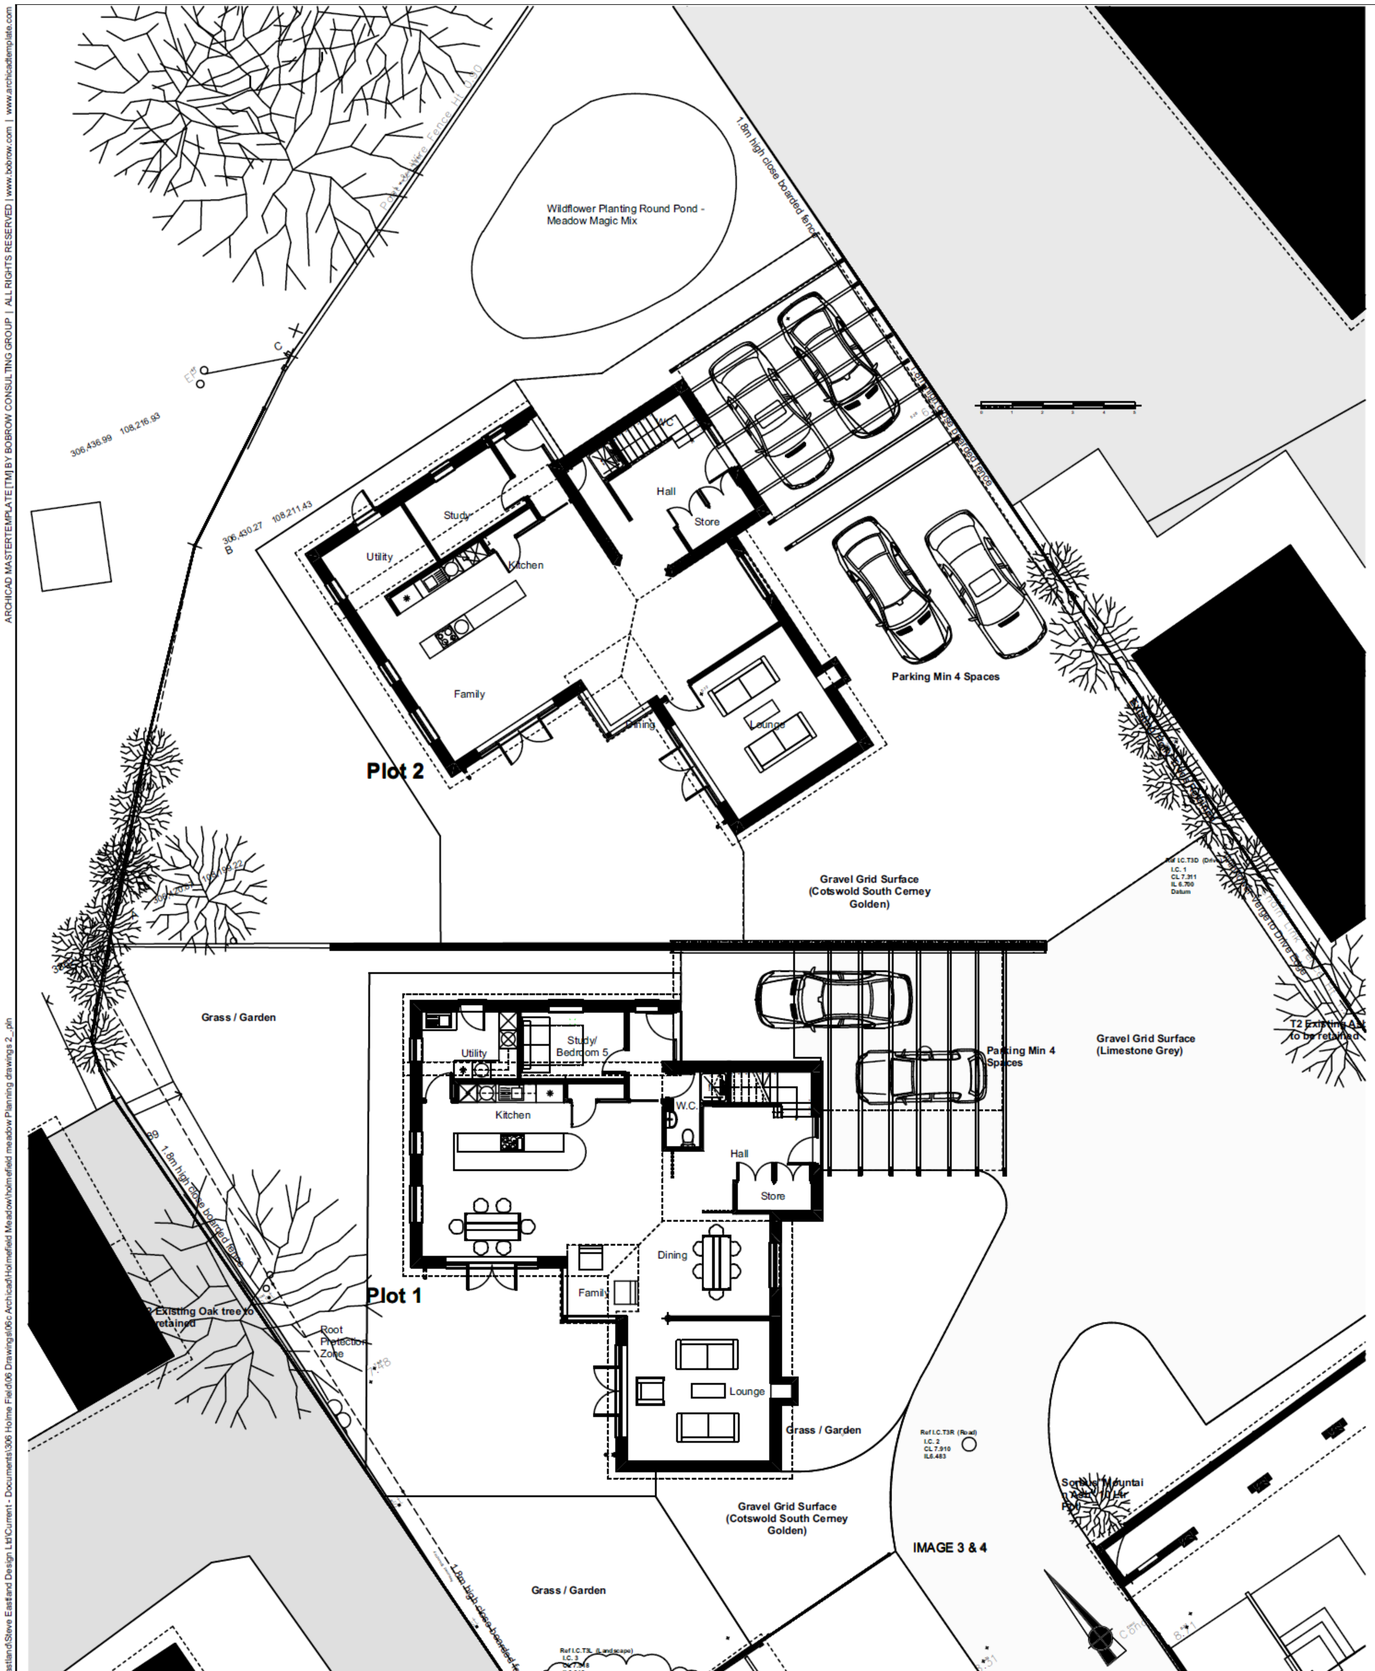

3

GROUND FLOOR PLANS
1:100

A.09

4

Generic Perspective (1)
1:77.72

Image 3 Arial View from Street

5

Generic Perspective (2)
1:139.04

Image 4 View to north from Access

Steve Eastland Design Ltd
RIBA Chartered Practice
The Old Farmhouse Orway Kentisbeare Devon. EX15 2EX
Chartered Architects
Registered Office: 5 Wheatfield Close, Culmpton, Devon. EX15 1RR Registered No. 6030308 England

Construction Risks | Maintenance/cleaning Risks | Demolition/adaptation Risks

In addition to the hazard risks normally associated with the types of work detailed on this drawing take note of the above. It is assumed that all works on this drawing will be carried out by a competent contractor working, where appropriate, to an appropriate method statement.

Safety Health and Environmental Information Box

Holmefield

Milton Properties Ltd

3 cm ACTUAL

IF THE ABOVE DIMENSION DOES NOT MEASURE THREE CENTIMETERS (3 cm) EXACTLY, THIS DRAWING WILL HAVE BEEN ENLARGED OR REDUCED, AFFECTING ALL LABELED SCALES.

BY	REVISIONS	DATE
	Boundary update	

Date:	11/04/2024
Scale:	AS NOTED
Drawn:	
Job:	
Sheet	

306.A.07.C

Plotted On: 11/04/2024

GROUND FLOOR PLANS

C:\Users\Steve\Eastland\Steve Eastland Design Ltd\Current - Documents\306 Holme Field\06 Drawings\06c Archicad\Holmefield Meadow\holmefield meadow Planning drawings 2_pln