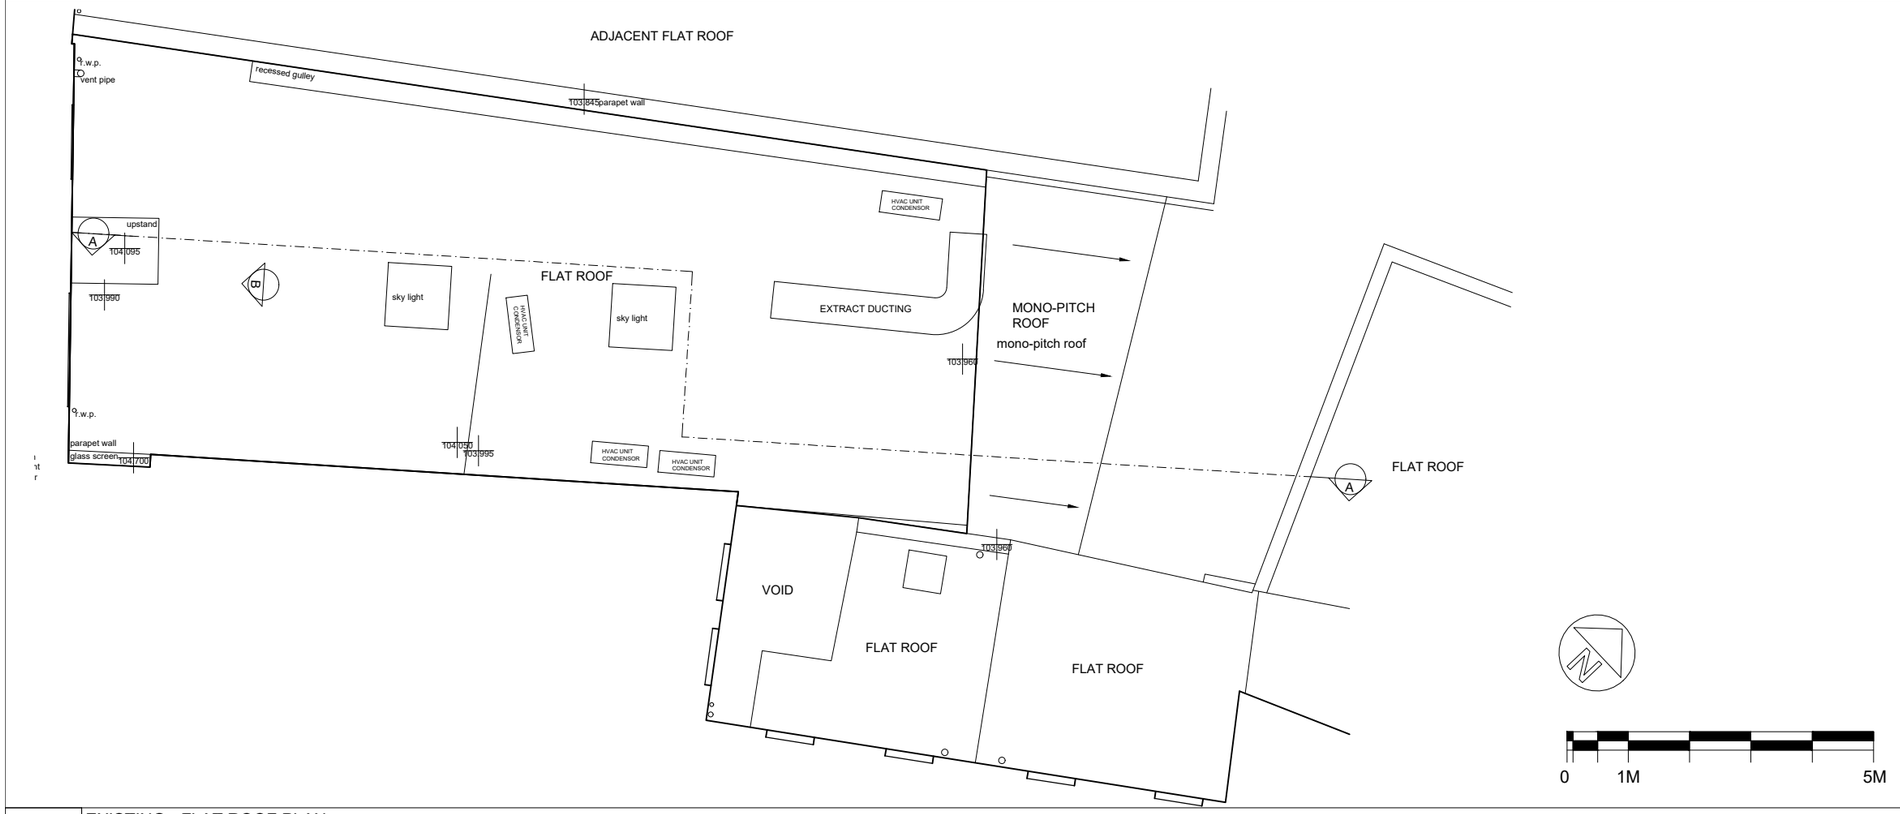

A EXISTING - FLAT ROOF PLAN
SCALE 1:50@A1 / 1:100@A3

B EXISTING ROOF SECTION - A-A
SCALE 1:50@A1 / 1:100@A3

C EXISTING ROOF ELEVATION B
SCALE 1:50@A1 / 1:100@A3

REVISION	DATE	DESCRIPTION
A	27.03.24	PLANNING

CANTOR MASTERS
INTERIOR DESIGN

First Floor
89 Borough High Street
London SE1 1NL
Tel: +44(0)203 620 9069
e: info@cantormasters.com
www.cantormasters.com

CLIENT
PHO TRADING LTD

PROJECT
PHO GREENWICH
18 GREENWICH CHURCH STREET
SE10 9BJ

TITLE
EXISTING
FLAT ROOF PLAN AND ELEVATIONS

JOB No	SCALE	DATE
32424	AS SHOWN	19.03.24
DRAWING No	REVISION	
RP.01	/	A1 SHEET

© Copyright is reserved by CantorMasters Ltd.
This drawing is the property of CantorMasters Ltd and is issued on condition that it is not copied in any manner or issued to third parties without the written consent from CantorMasters Ltd. CantorMasters Ltd does not warrant the accuracy of the measurements or other information contained on the drawing and all parties using this drawing and the information contained within must check and verify and satisfy themselves as to the accuracy or otherwise of such measurements or other information.
Do not scale from this drawing. All figured measurements are indicated as a general guide only. All discrepancies or omissions must be reported to CantorMasters Ltd for their comments or approval prior to commencing work.
This drawing to be read in conjunction with all other consultants information and any anomalies reported to CantorMasters ltd prior to commencement on site.
This drawing is subject to approval by statutory authorities and as such is subject to revision as required.