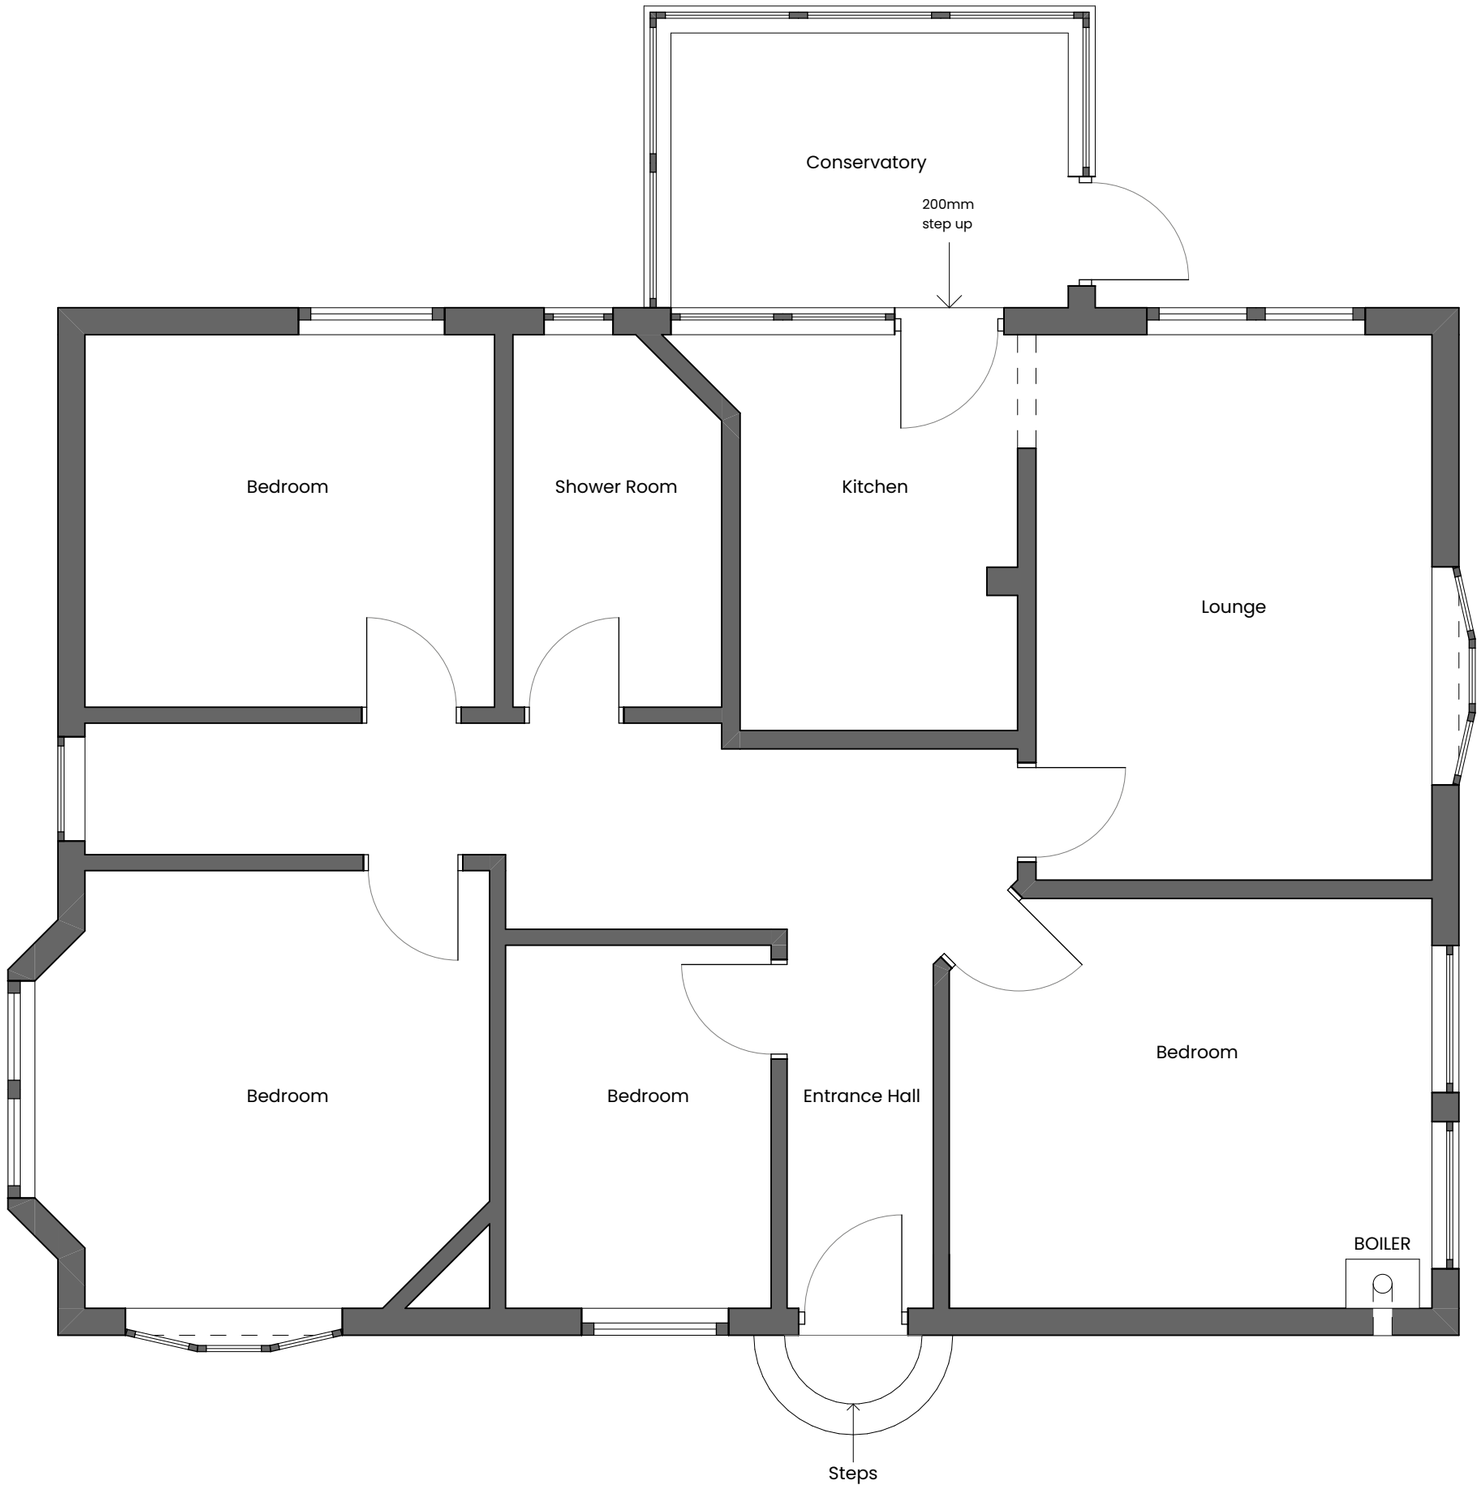

In addition to the hazard/risks normally associated with the types of work detailed on this drawing take note of the above. It is assumed that all works on this drawing will be carried out by a competent contractor working, where appropriate, to an appropriate method statement.

Construction Risks	Maintenance/cleaning Risks	Demolition/adaptation Risks

RIBA Architects Registration Board

Rev	Description	Date	Initials
P1	Survey drawings issued	23.01.24	DJC

Jackson-Crane Architecture

7 The Courtyard, 2C High Street,
Ruddington,
Nottingham,
NG11 6ER

0115 837 0123
hello@jackson-crane.com
www.jackson-crane.com

Project Name
146A Wilford Road

Project Address
146a, Wilford Road, Ruddington, Nottingham, NG11 6FB

Client
Private Client

Drawing Title
Existing Ground Floor Plan

Project No.	Scale	Paper Size	Drawn By	Checked By
23-002	1:50	A3	DJC	DJC

Status	Purpose of Issue
R	STAGE 1

Drawing Reference

Project	Originator	Zone	Level	Type	Role	Number	Revision
WIL -	JCA -	B1 -	GF -	DR -	A	**02001**	**P1**

This document is copyright © of Jackson-Crane Architecure. It shall be read in conjunction with all other associated project information including models, specifications, schedules and related consultants documents. Do not scale from documents. All dimensions to be checked on site. Immediately report any discrepancies, errors or omissions on this document to the Originator. If in doubt ASK.