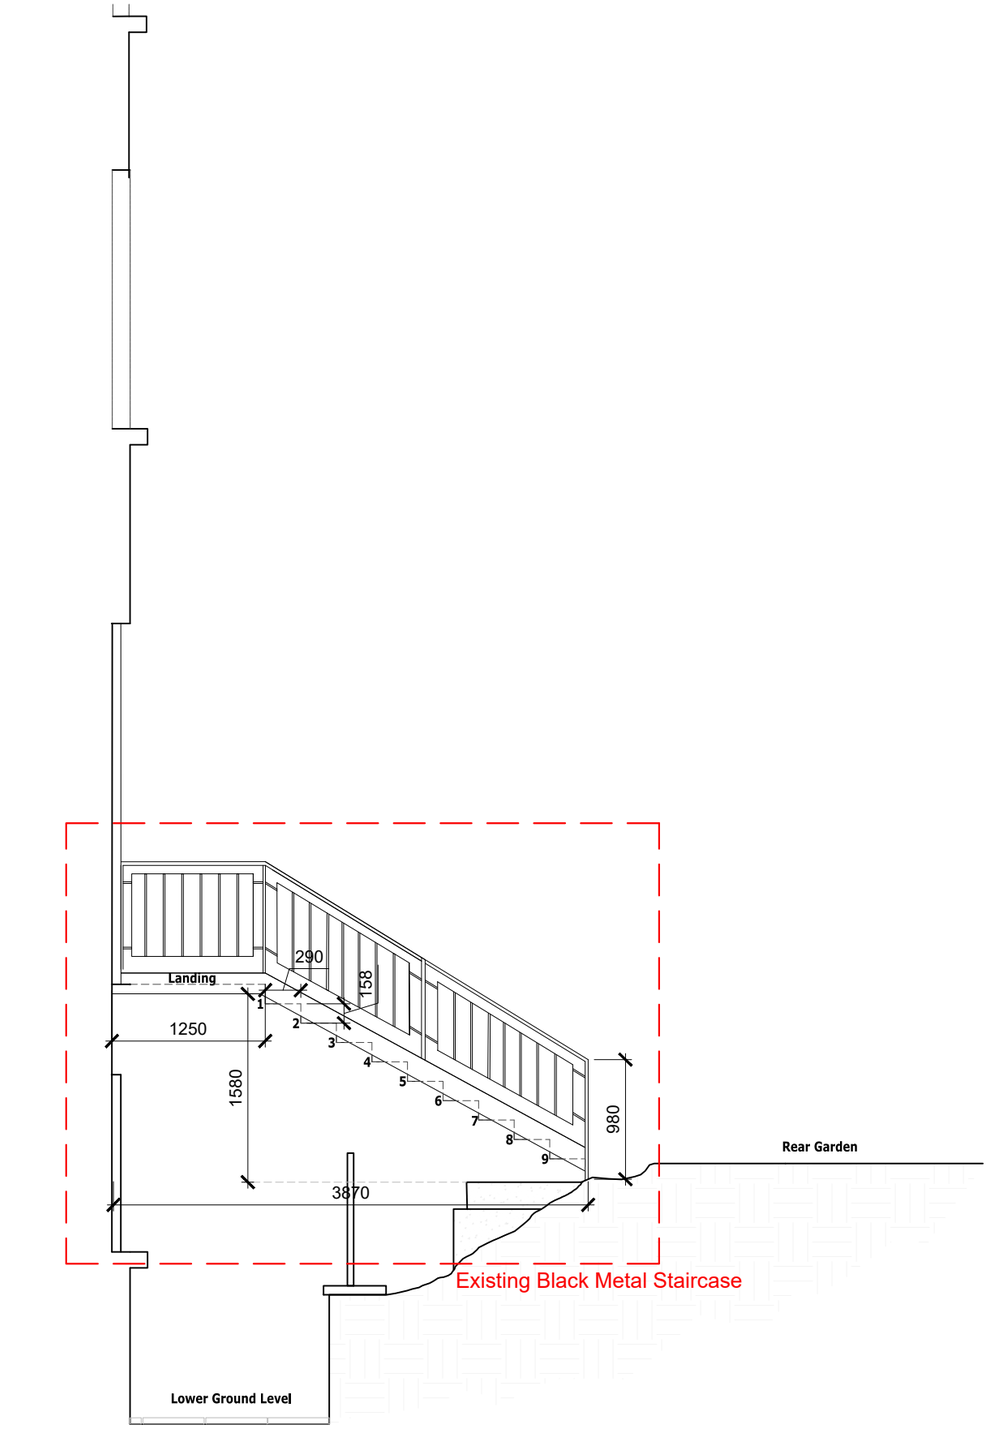

1 Existing Section A-A

Scale:1:50 @ A3

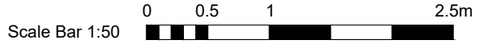

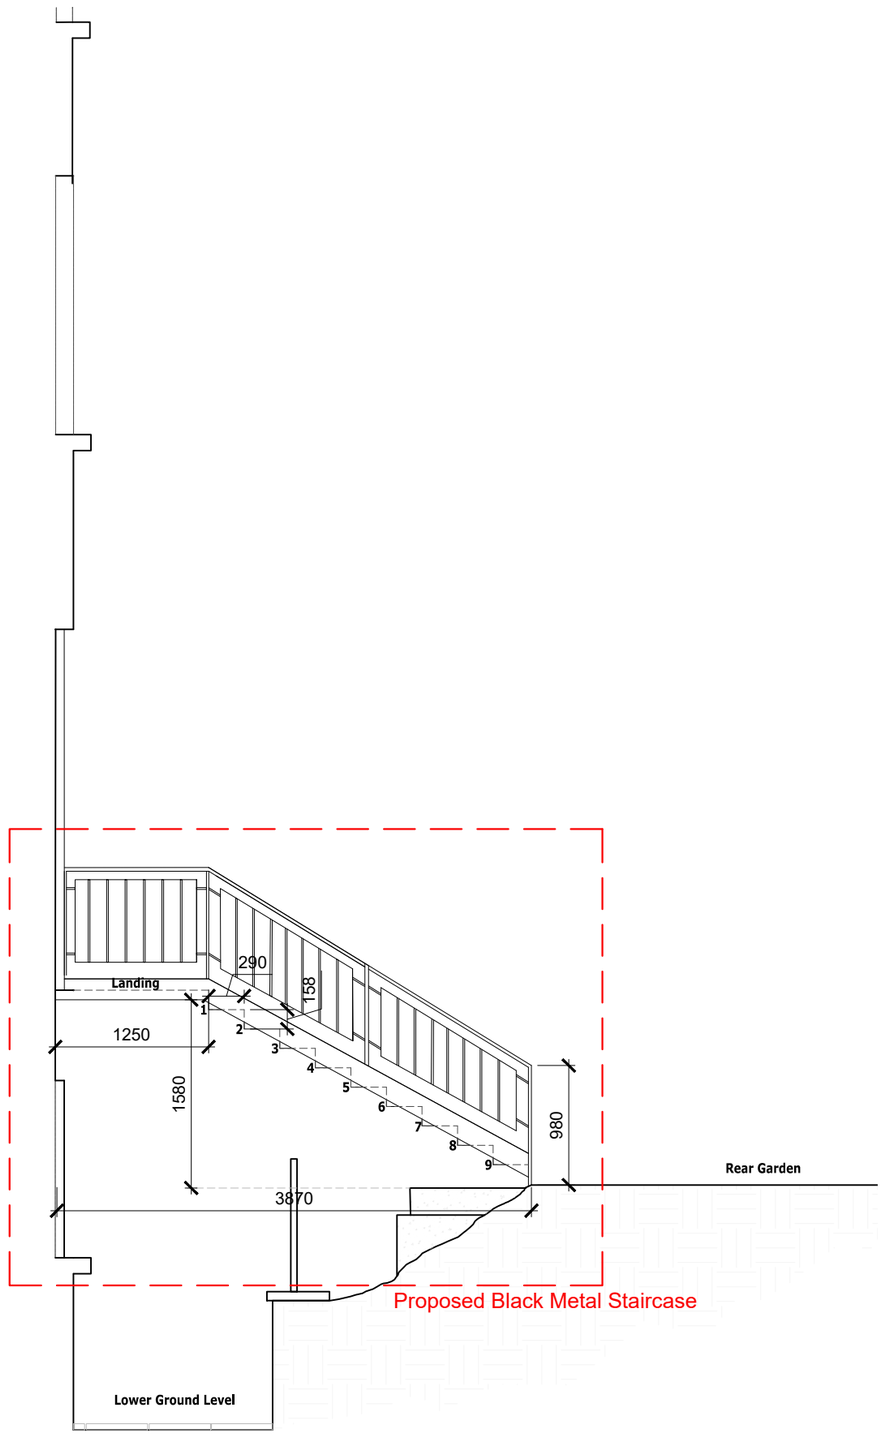

2 Proposed Section A-A

Scale:1:50 @ A3

P1	Planning	JM	AS	03.08.2023
Rev	Description	By	QA	DD.MM.YY

© This drawing and any design hereon is the copyright of Potter Raper and must not be reproduced without their written consent. All drawings remain the property of Potter Raper. Figured dimension only to be taken from this drawing. All dimensions to be checked on site. Please inform Potter Raper immediately of any discrepancies before work proceeds.

Client
Octavia

Project Name
Structural Works

Project Location
16 Greville Place
London
NW6 5JE

Sheet Name
Existing & Proposed Sections

Project Status
Planning

Drawing Nr.
B9408-PR-GP-ZZ-DR-B-PL301

Scale
As indicated @ A3

POTTER RAPER
Duncan House
1A Burnhill Road
Beckenham
Kent
BR3 3LA
Tel: 020 8658 3538