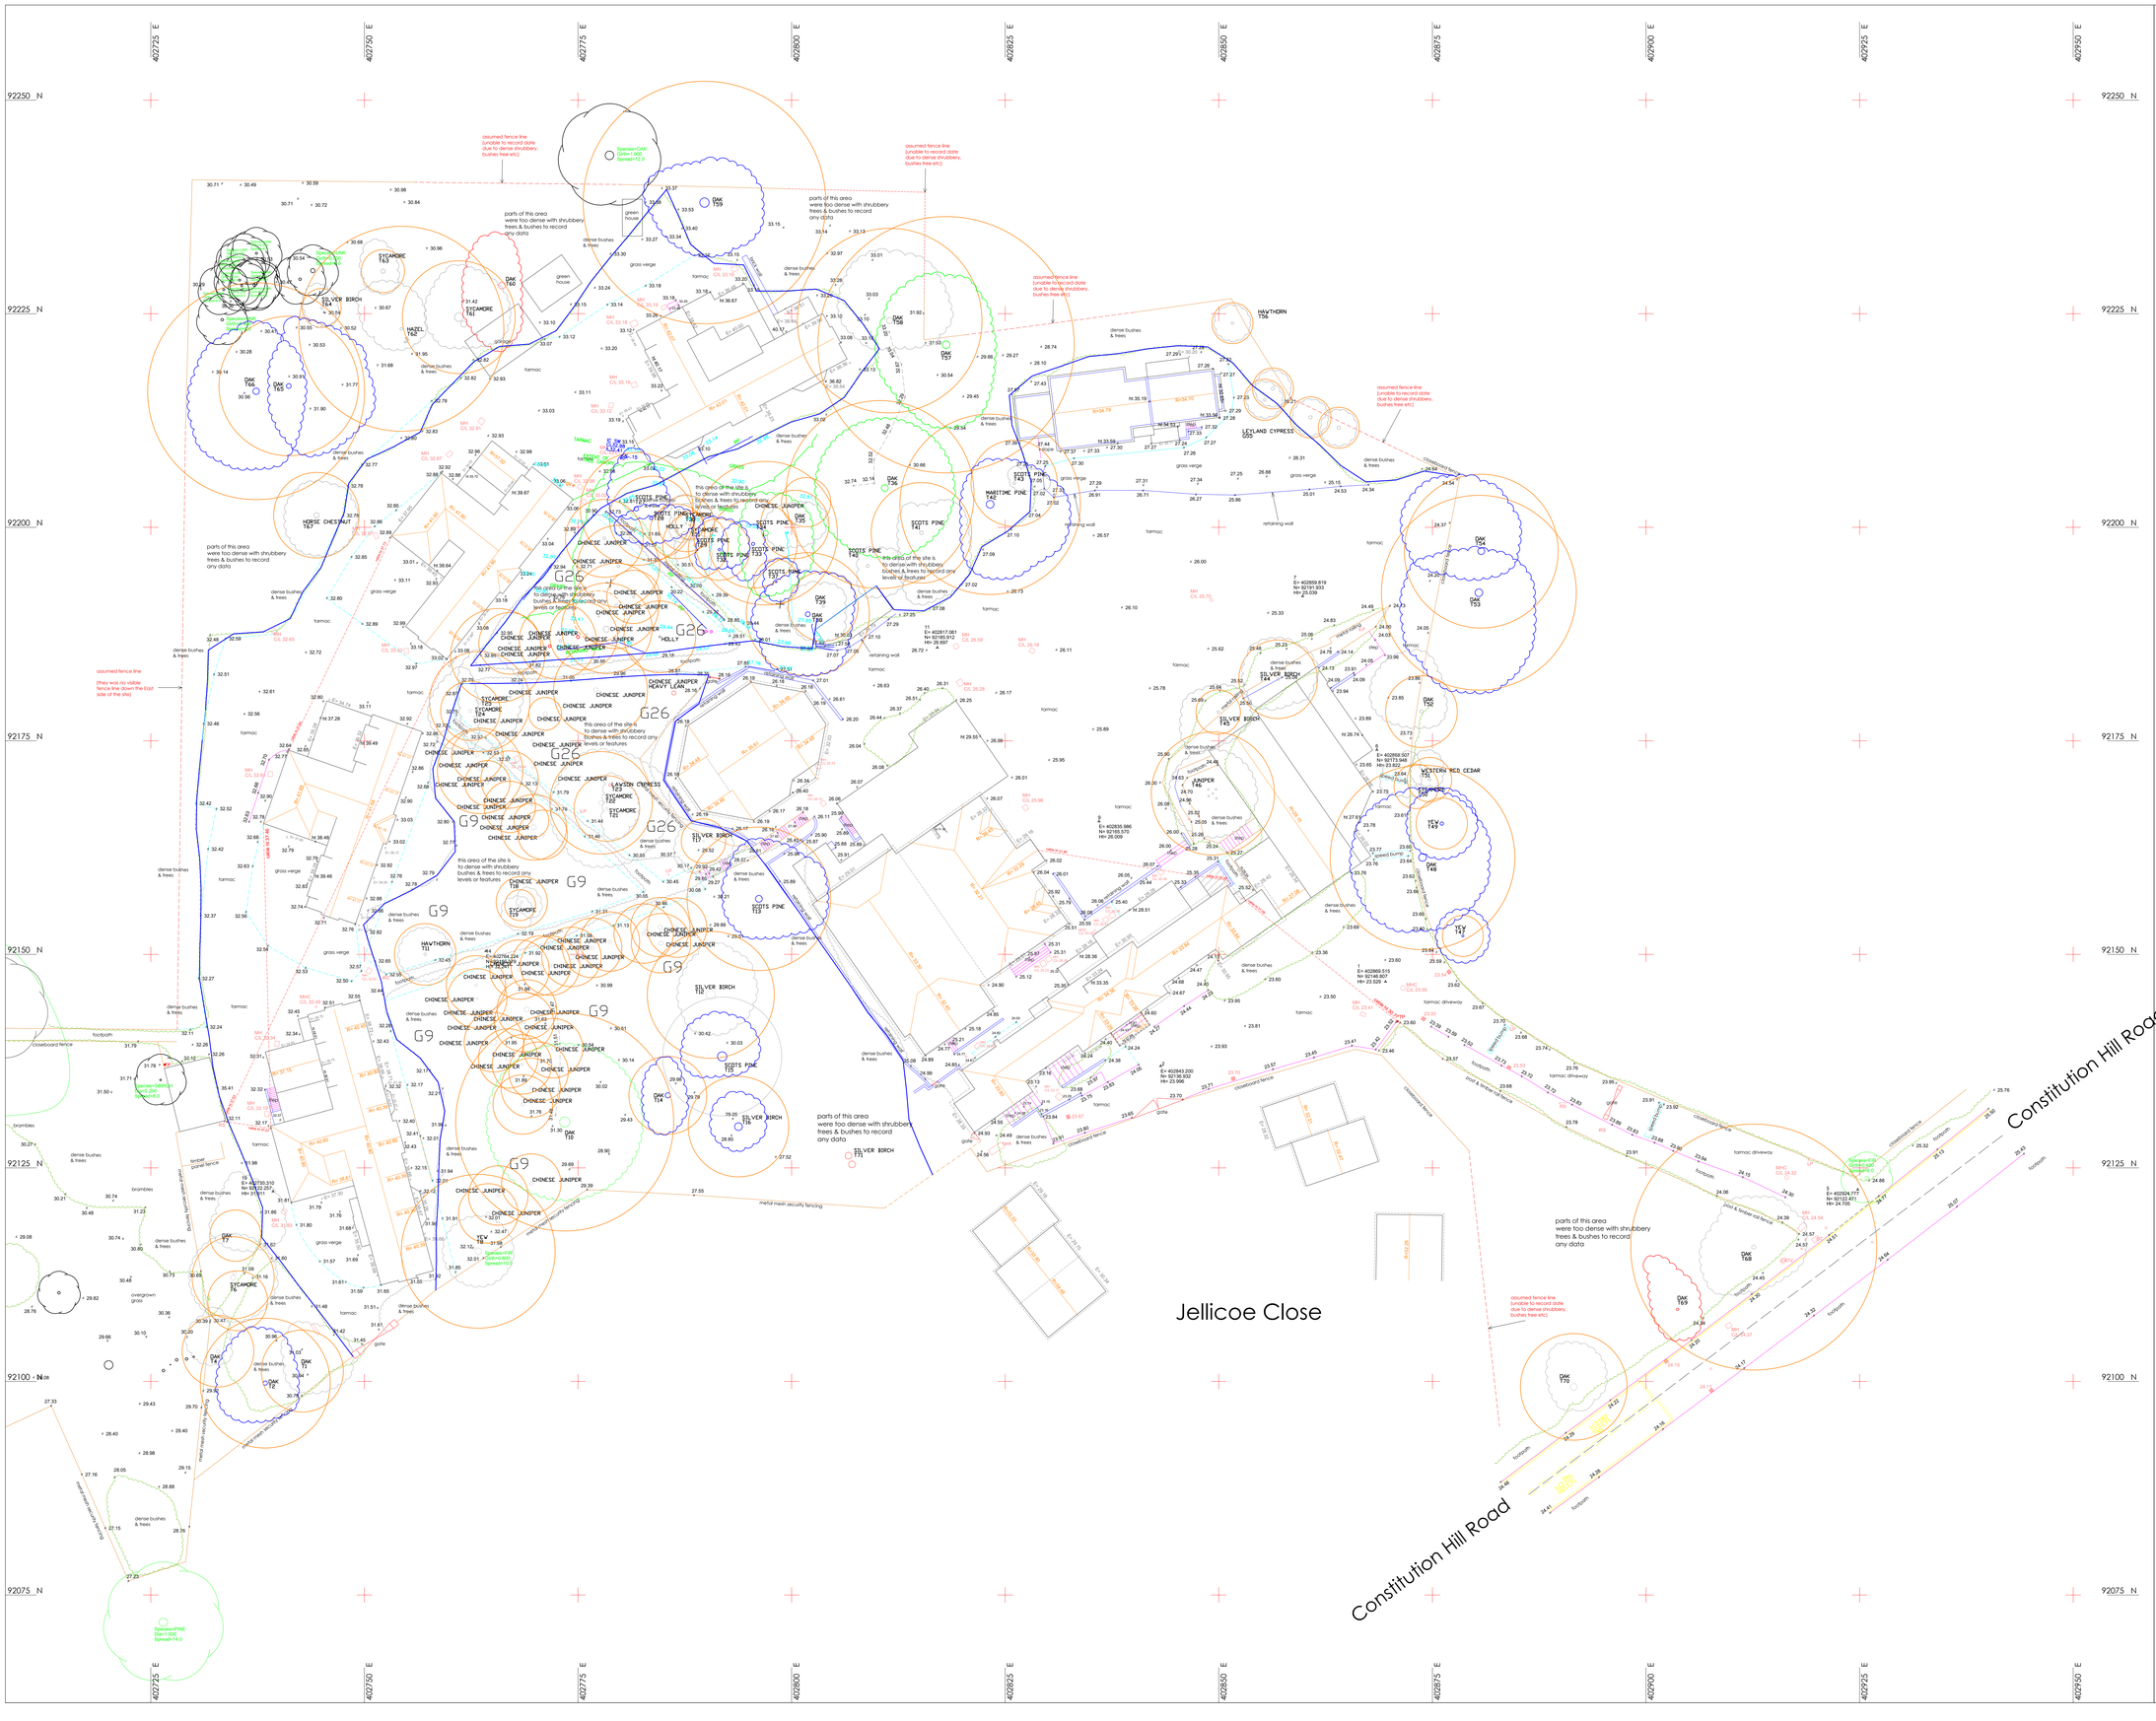

BS 5837:2012

CATEGORY 'A' TREES
CATEGORY 'B' TREES
CATEGORY 'C' TREES
CATEGORY 'U' TREES

ROOT PROTECTION AREA
TREE PROTECTION FENCING

project
FORMER BOURNEMOUTH & POOLE COLLEGE
CONSTITUTION HILL ROAD, POOLE

client
BCP COUNCIL

drawing title
TREE PROTECTION PLAN – DEMOLITION

MARK HINSLEY ARBORICULTURAL CONSULTANTS LTD

Office F11, 10 Whittle Road, Ferndown, Dorset, BH21 7RU
Website. www.treeadvice.info
E-Mail. markhinsley@treeadvice.info
Tel. 01202 876177

Copyright 2023 ©

scale	1:250	paper size	A0
drawn by	JC/IH	date	24/11/2023

drawing number 1049–DEMOLITION
revision