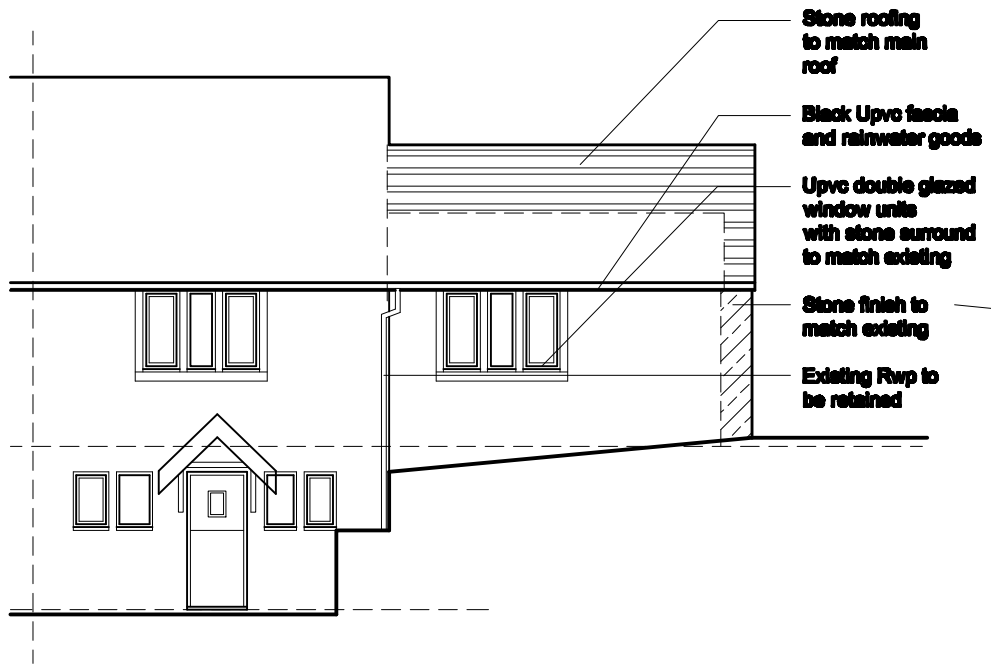

FRONT ELEVATION AS PROPOSED

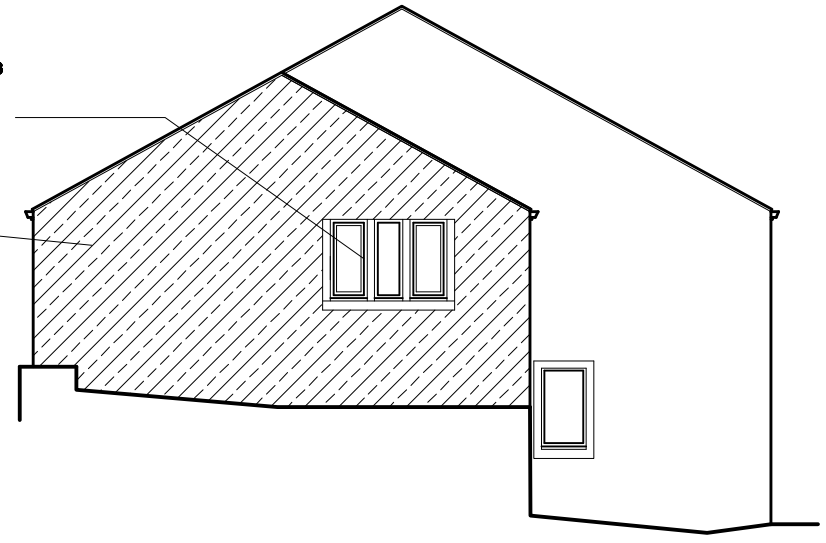

SIDE ELEVATION AS PROPOSED

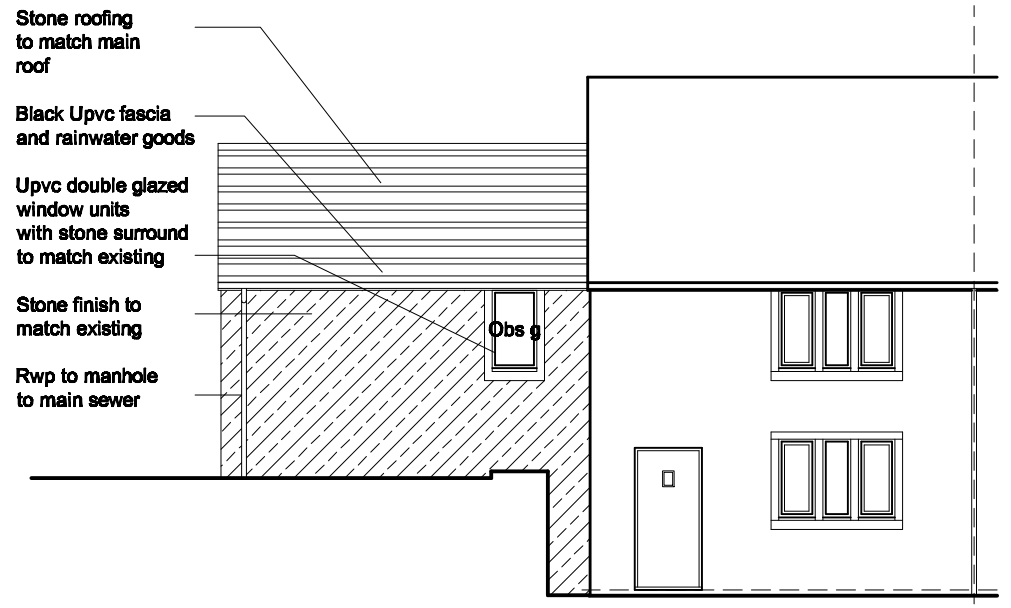

REAR ELEVATION AS PROPOSED

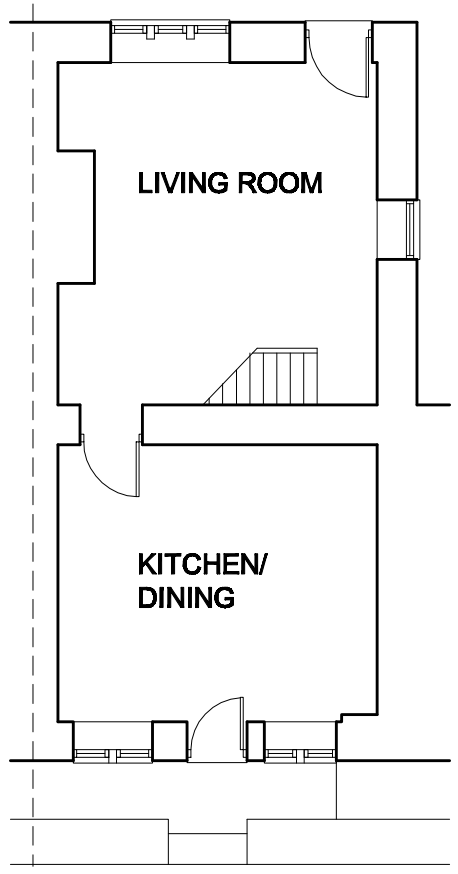

GROUND FLOOR PLAN AS PROPOSED

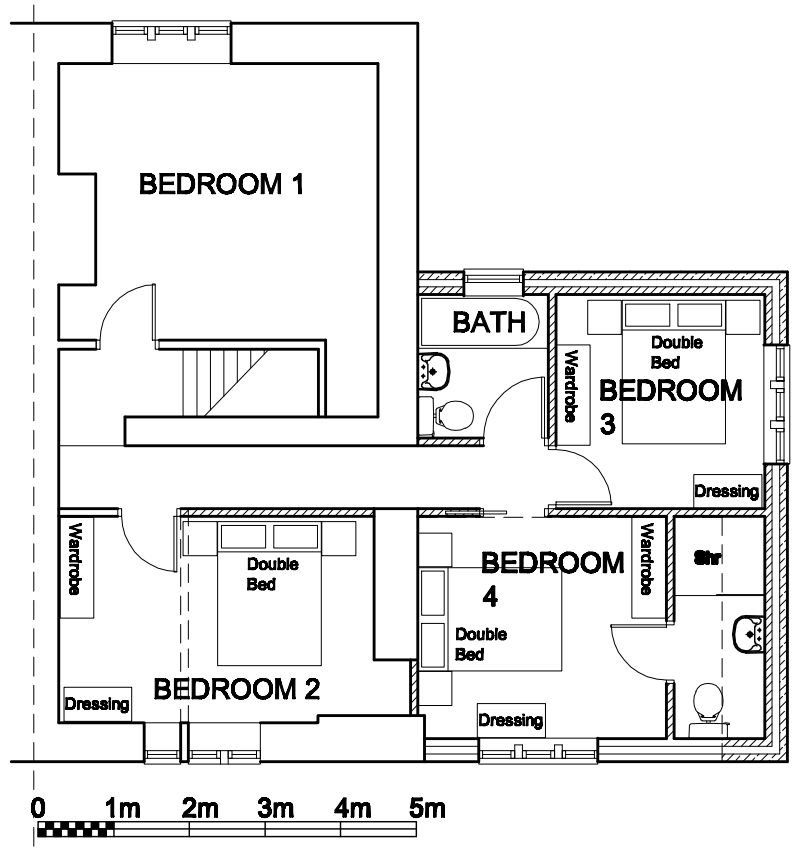

FIRST FLOOR PLAN AS PROPOSED

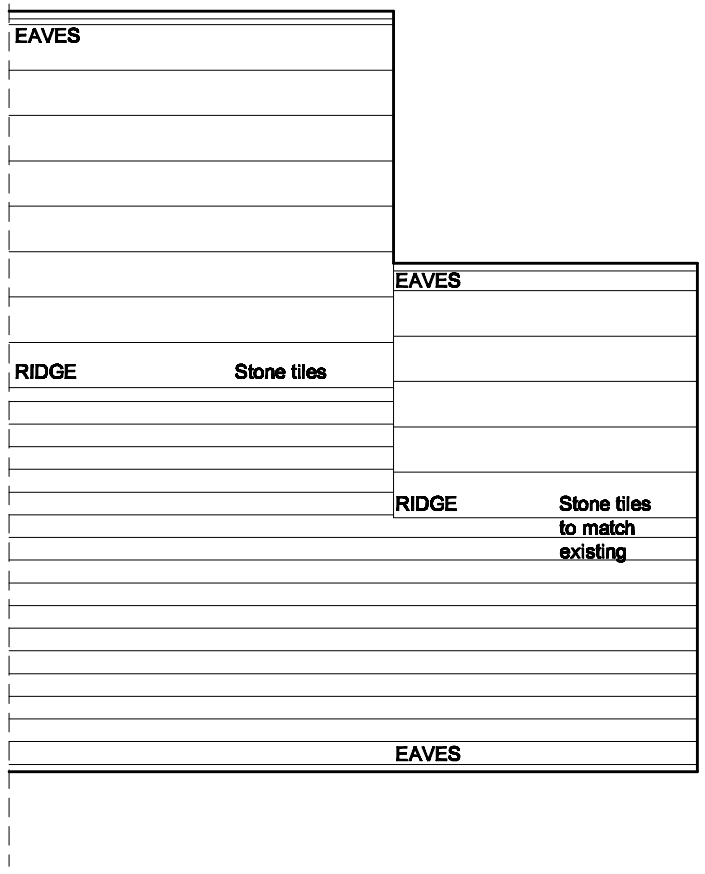

ROOF PLAN AS PROPOSED

client

Mr M Fielding

project

Proposed side extension to 4 Weeder Square,
Buckstones Road, Shaw, Oldham OL2 8LT

Drawing

Floor plans and elevations as proposed

drawing number: 2024-007-003

Scale: 1:100 @ A3

revision

date

Drawn By

PLANZ
K Myhill

Mob : 07712 409024
Email : planz@btinternet.com