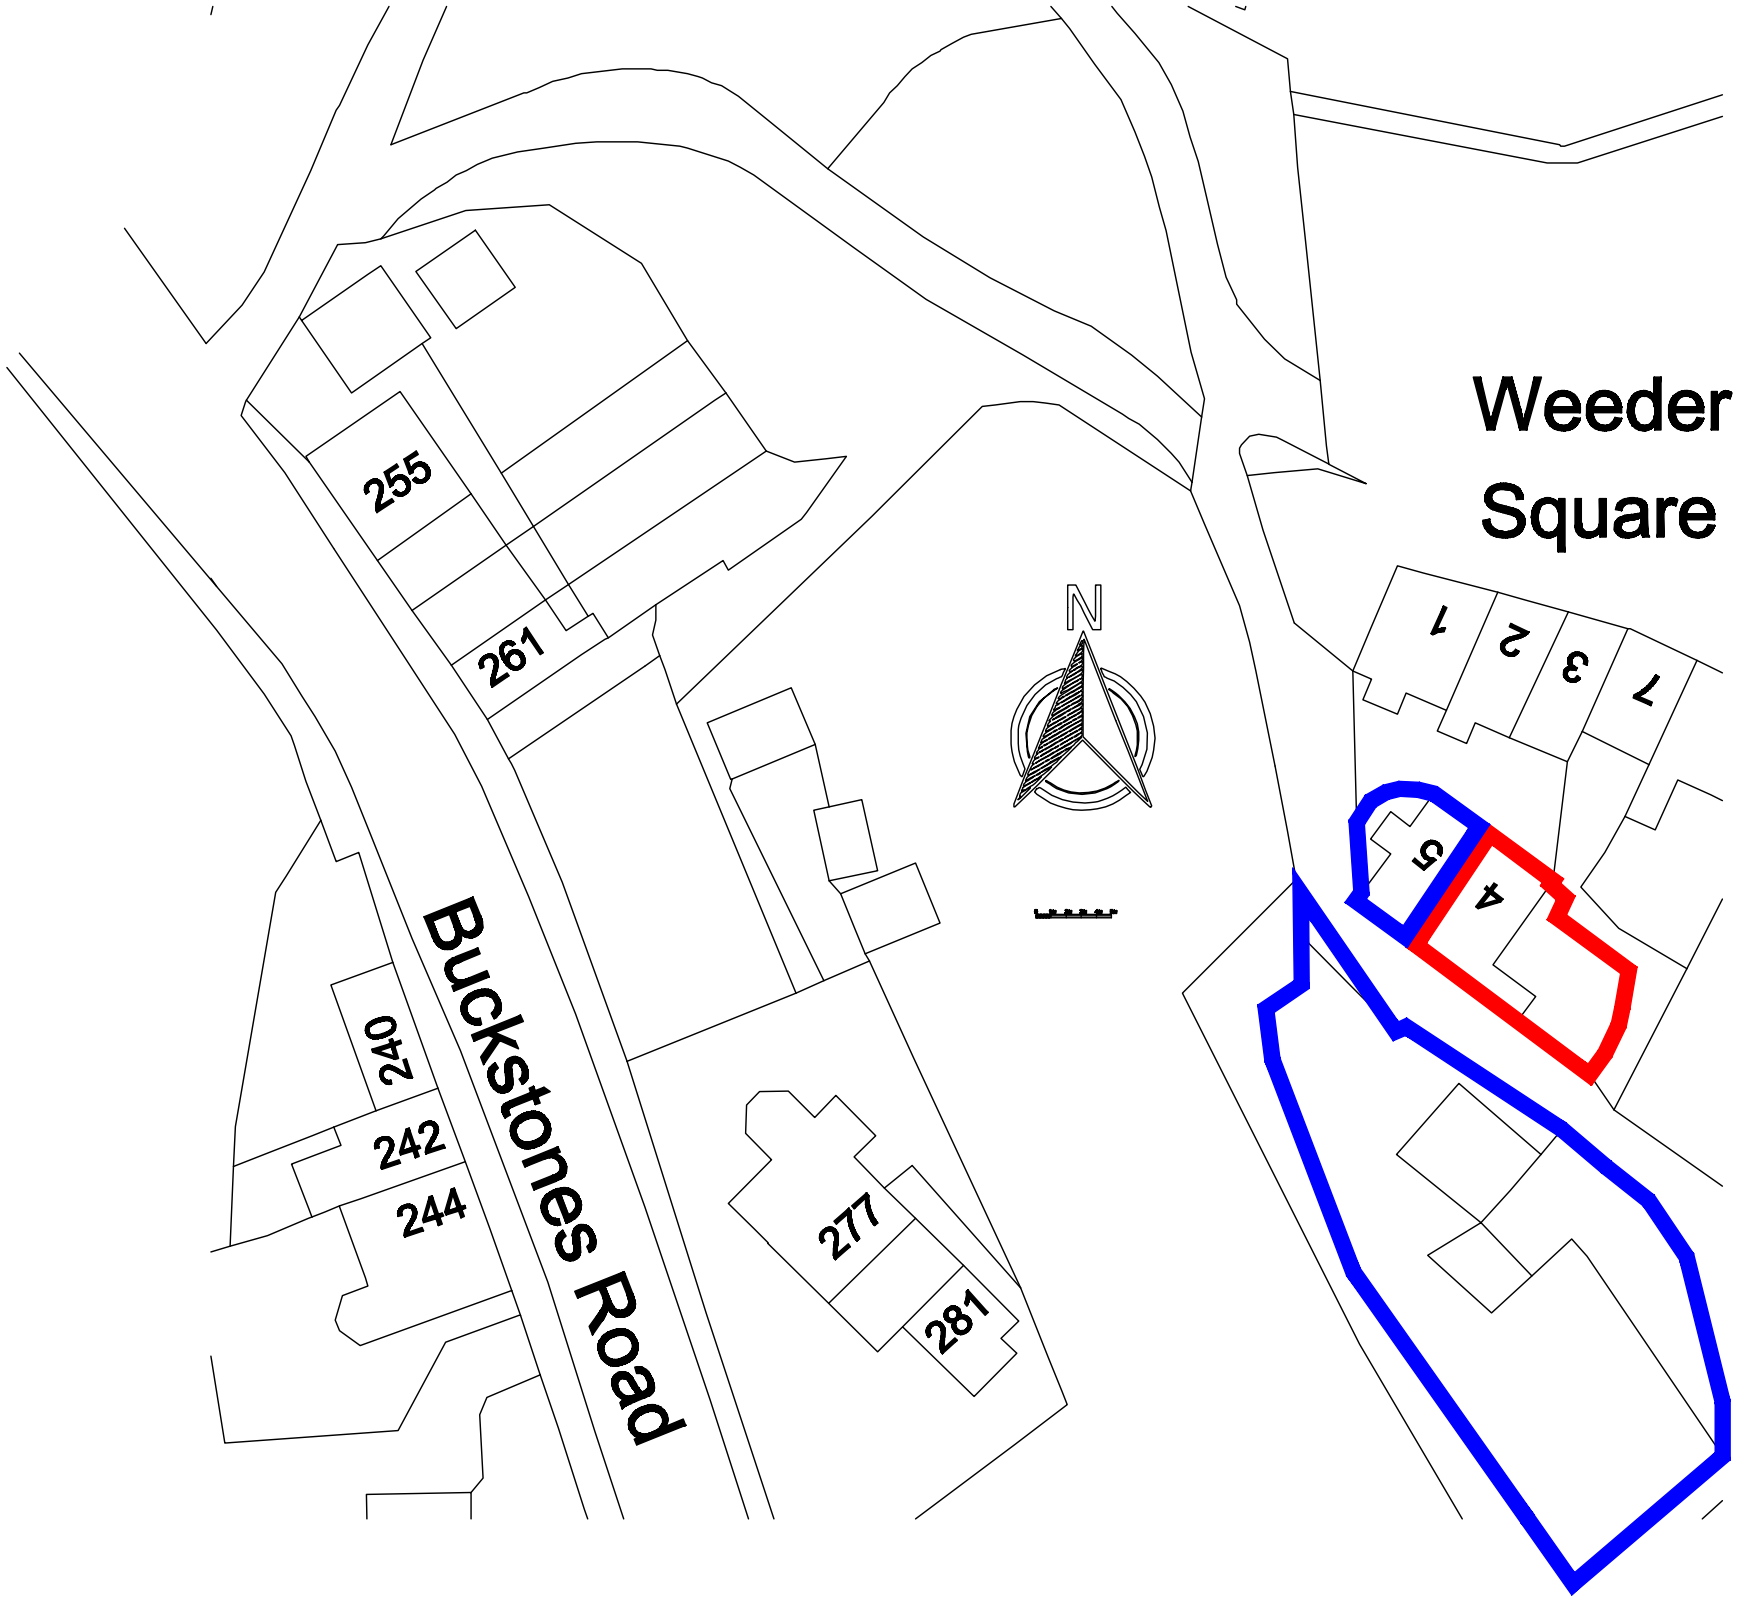

notes

All dimensions are to be checked on site prior to construction
any components and ordering of materials and equipment.
All dimensions are approx and may be affected by changes ir
Any discrepancies are to be reported to the architect for clari

All materials and workmanship to be in accordance with the c
Standards and codes of practice.

All proprietary products are to be fixed strictly in accordance v
manufacturers printed instructions. The Contractor is to refer t
specifications and recommendations.

This drawing is to be read in conjunction with all relevant Arct
Structural Engineers, Mechanical Engineers, Electrical Engine
Specialists drawings and specifications.

All details are to be in accordance with the DTLR's 'Limiting th
and air leakage: Robust construction details for dwellings and
buildings'.

All Separating Floor and Separating Wall details are to be str
accordance with 'Robust details Part E: Resistance to the pas
publication and procedures.

DO NOT SCALE FROM THIS DRAWING

Parki
4 No

client

Mr M Fielding

project

SITE F
Proposed side extension to 4 Weeder Square,
Buckstones Road, Shaw, Oldham OL2 8LT

Drawing

Location plan as existing

drawing number

2024-007-001

Scale

1:500 @ A3

revision

date

Drawn By

PLANZ
K Myhill

Mob : 07712 409024
Email : planz@btinternet.com