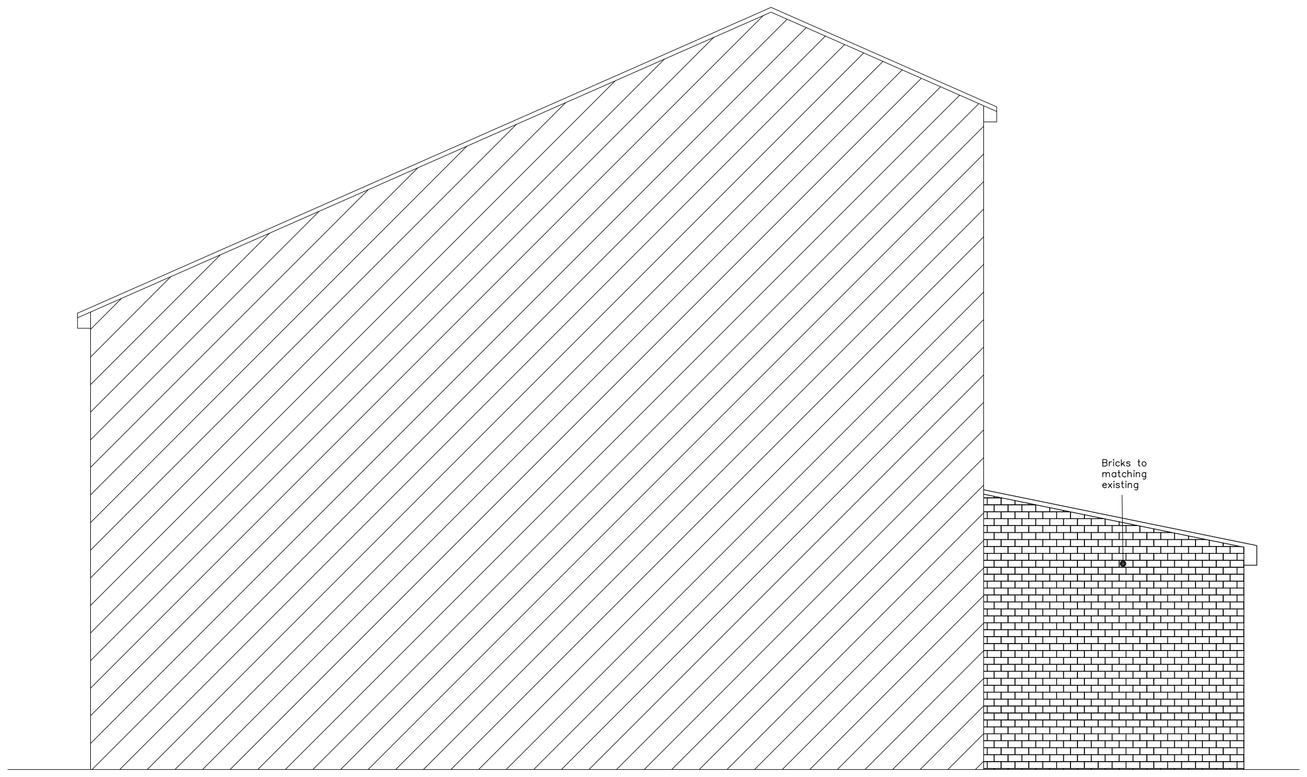

PROPOSED SIDE 'B' ELEVATION
SCALE 1:50

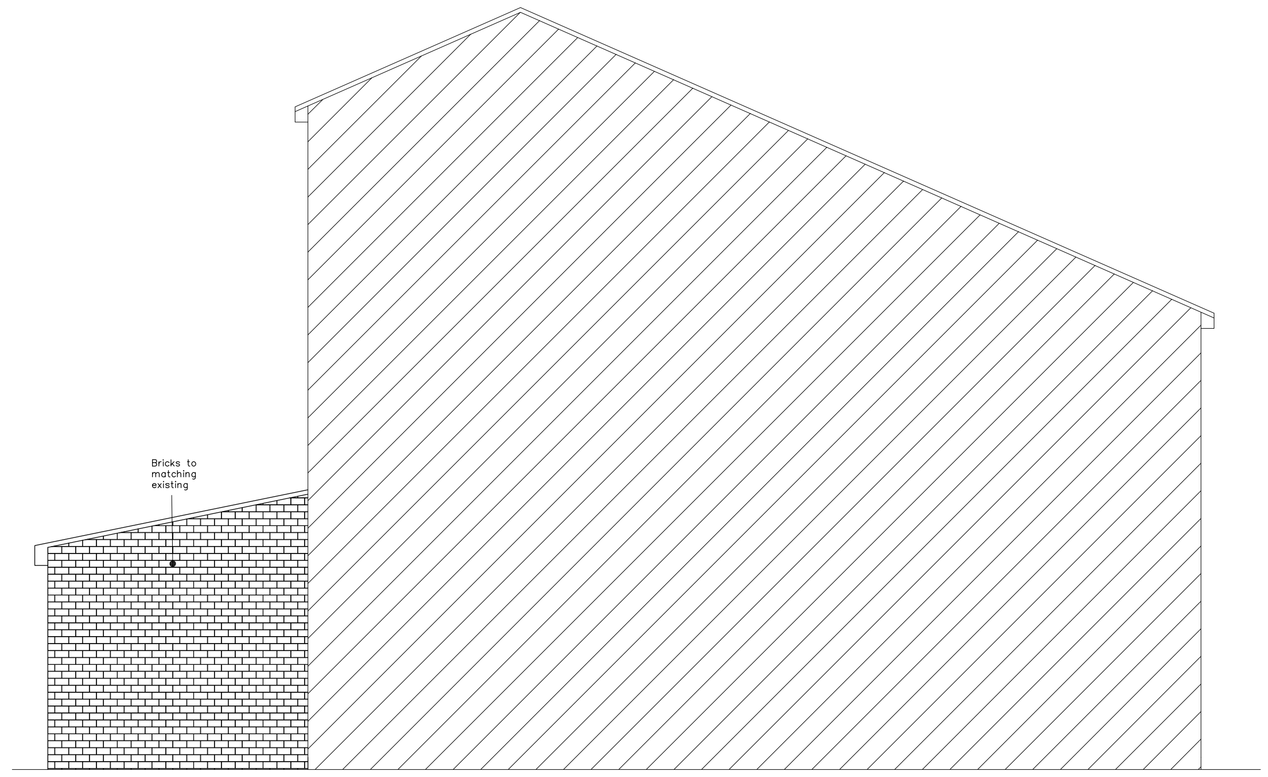

PROPOSED SIDE 'A' ELEVATION
SCALE 1:50

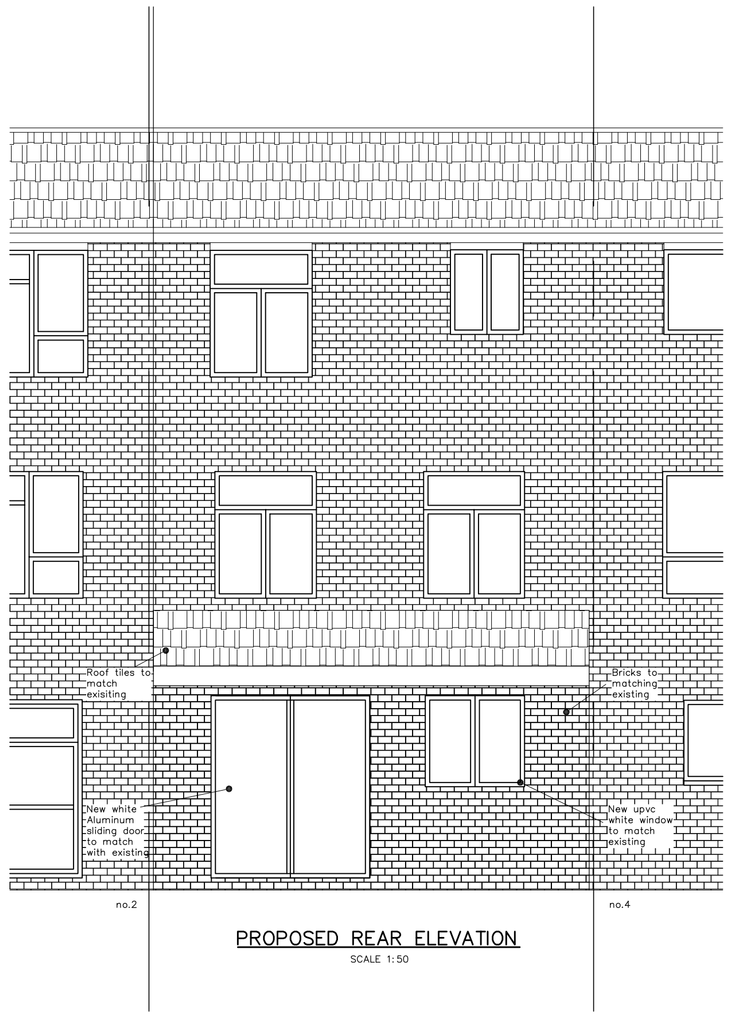

PROPOSED REAR ELEVATION
SCALE 1:50

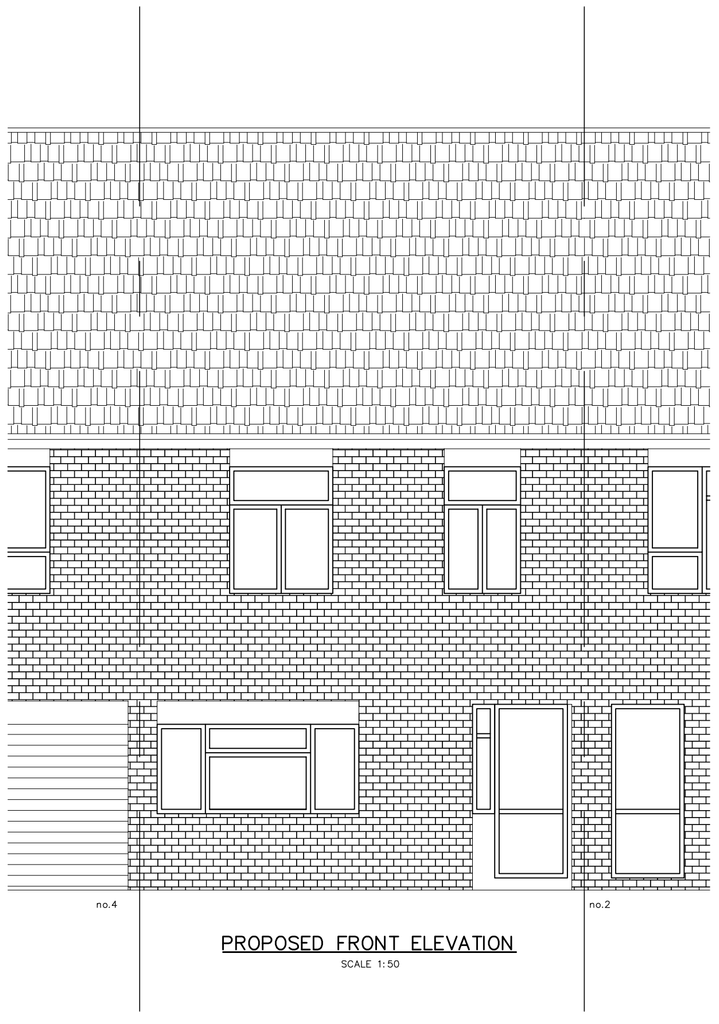

PROPOSED FRONT ELEVATION
SCALE 1:50

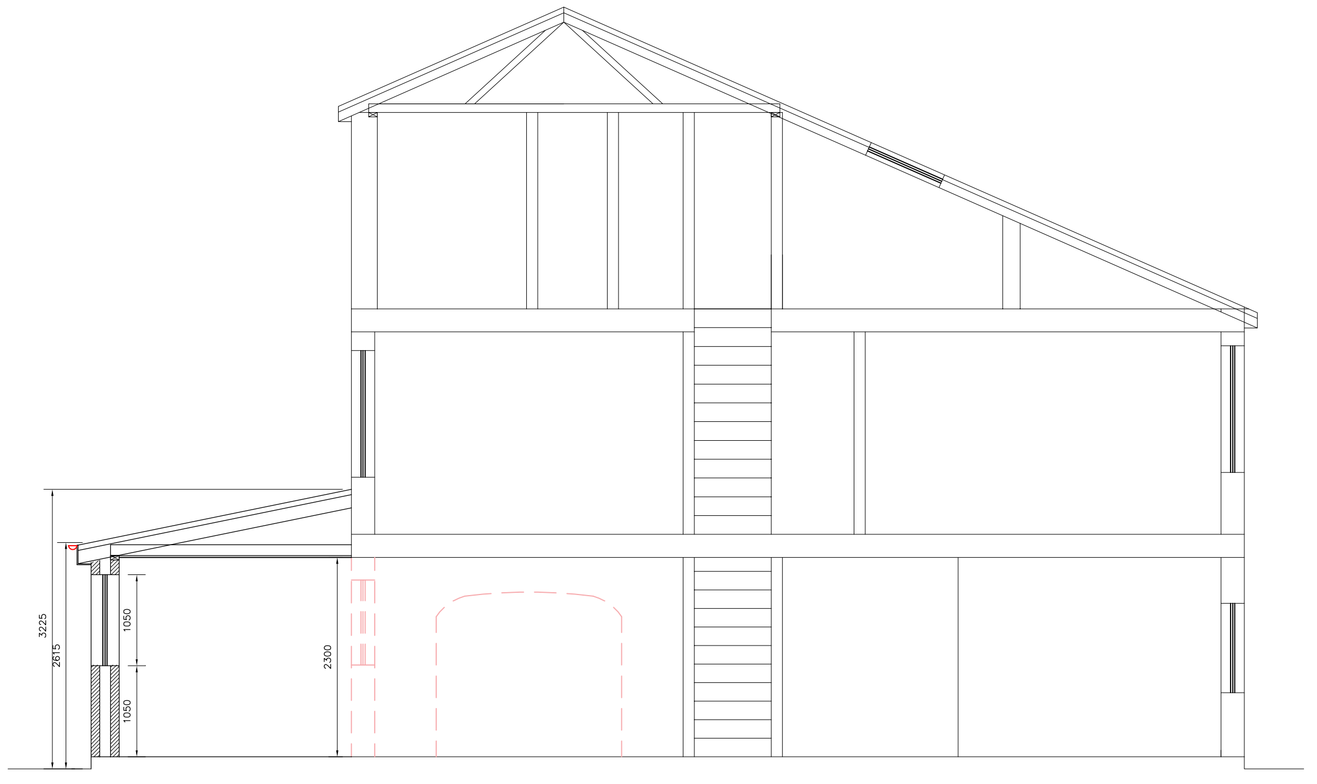

PROPOSED SECTION A–A
SCALE 1:50

1:50
0 1 2 3 4cm
0 1000 2000 3000 4000

0 100mm WHEN PLOTTED TO SCALE 100

CIVIL & STRUCTURAL ENGINEERS

KKR Planning & Design Ltd
Oasis Business Centres Ltd
468 Church Lane, Kingsbury
London NW9 8JA.
Tel: 020 8200 2360
Email info@kkrpd.co.uk
Web www.kkrpd.co.uk

This drawing is the copy right of KKR Planning & Design Ltd. and may not be amended, copied or reproduce without written permission. No liability will be accepted for amendments made by other person.

Do not scale off the drawings (scale only for planning purposes).

Client: ----

Drawn: VA JAN 2024

Project Title: 3 Pinto Close, Borehamwood WD6 2SS

Checked:

Drawing Title: PROPOSED ROOF PLAN, ALL ELEVATIONS AND SECTION

Scale: 1:50 Size: A1

Project No. KKR-1559 Drawing No. P-03 Rev.