Revision	Date	Drawn	Details
A	05.09.23	RC	Issued for Planning Set
B	26.03.24	RC	Planning Draft

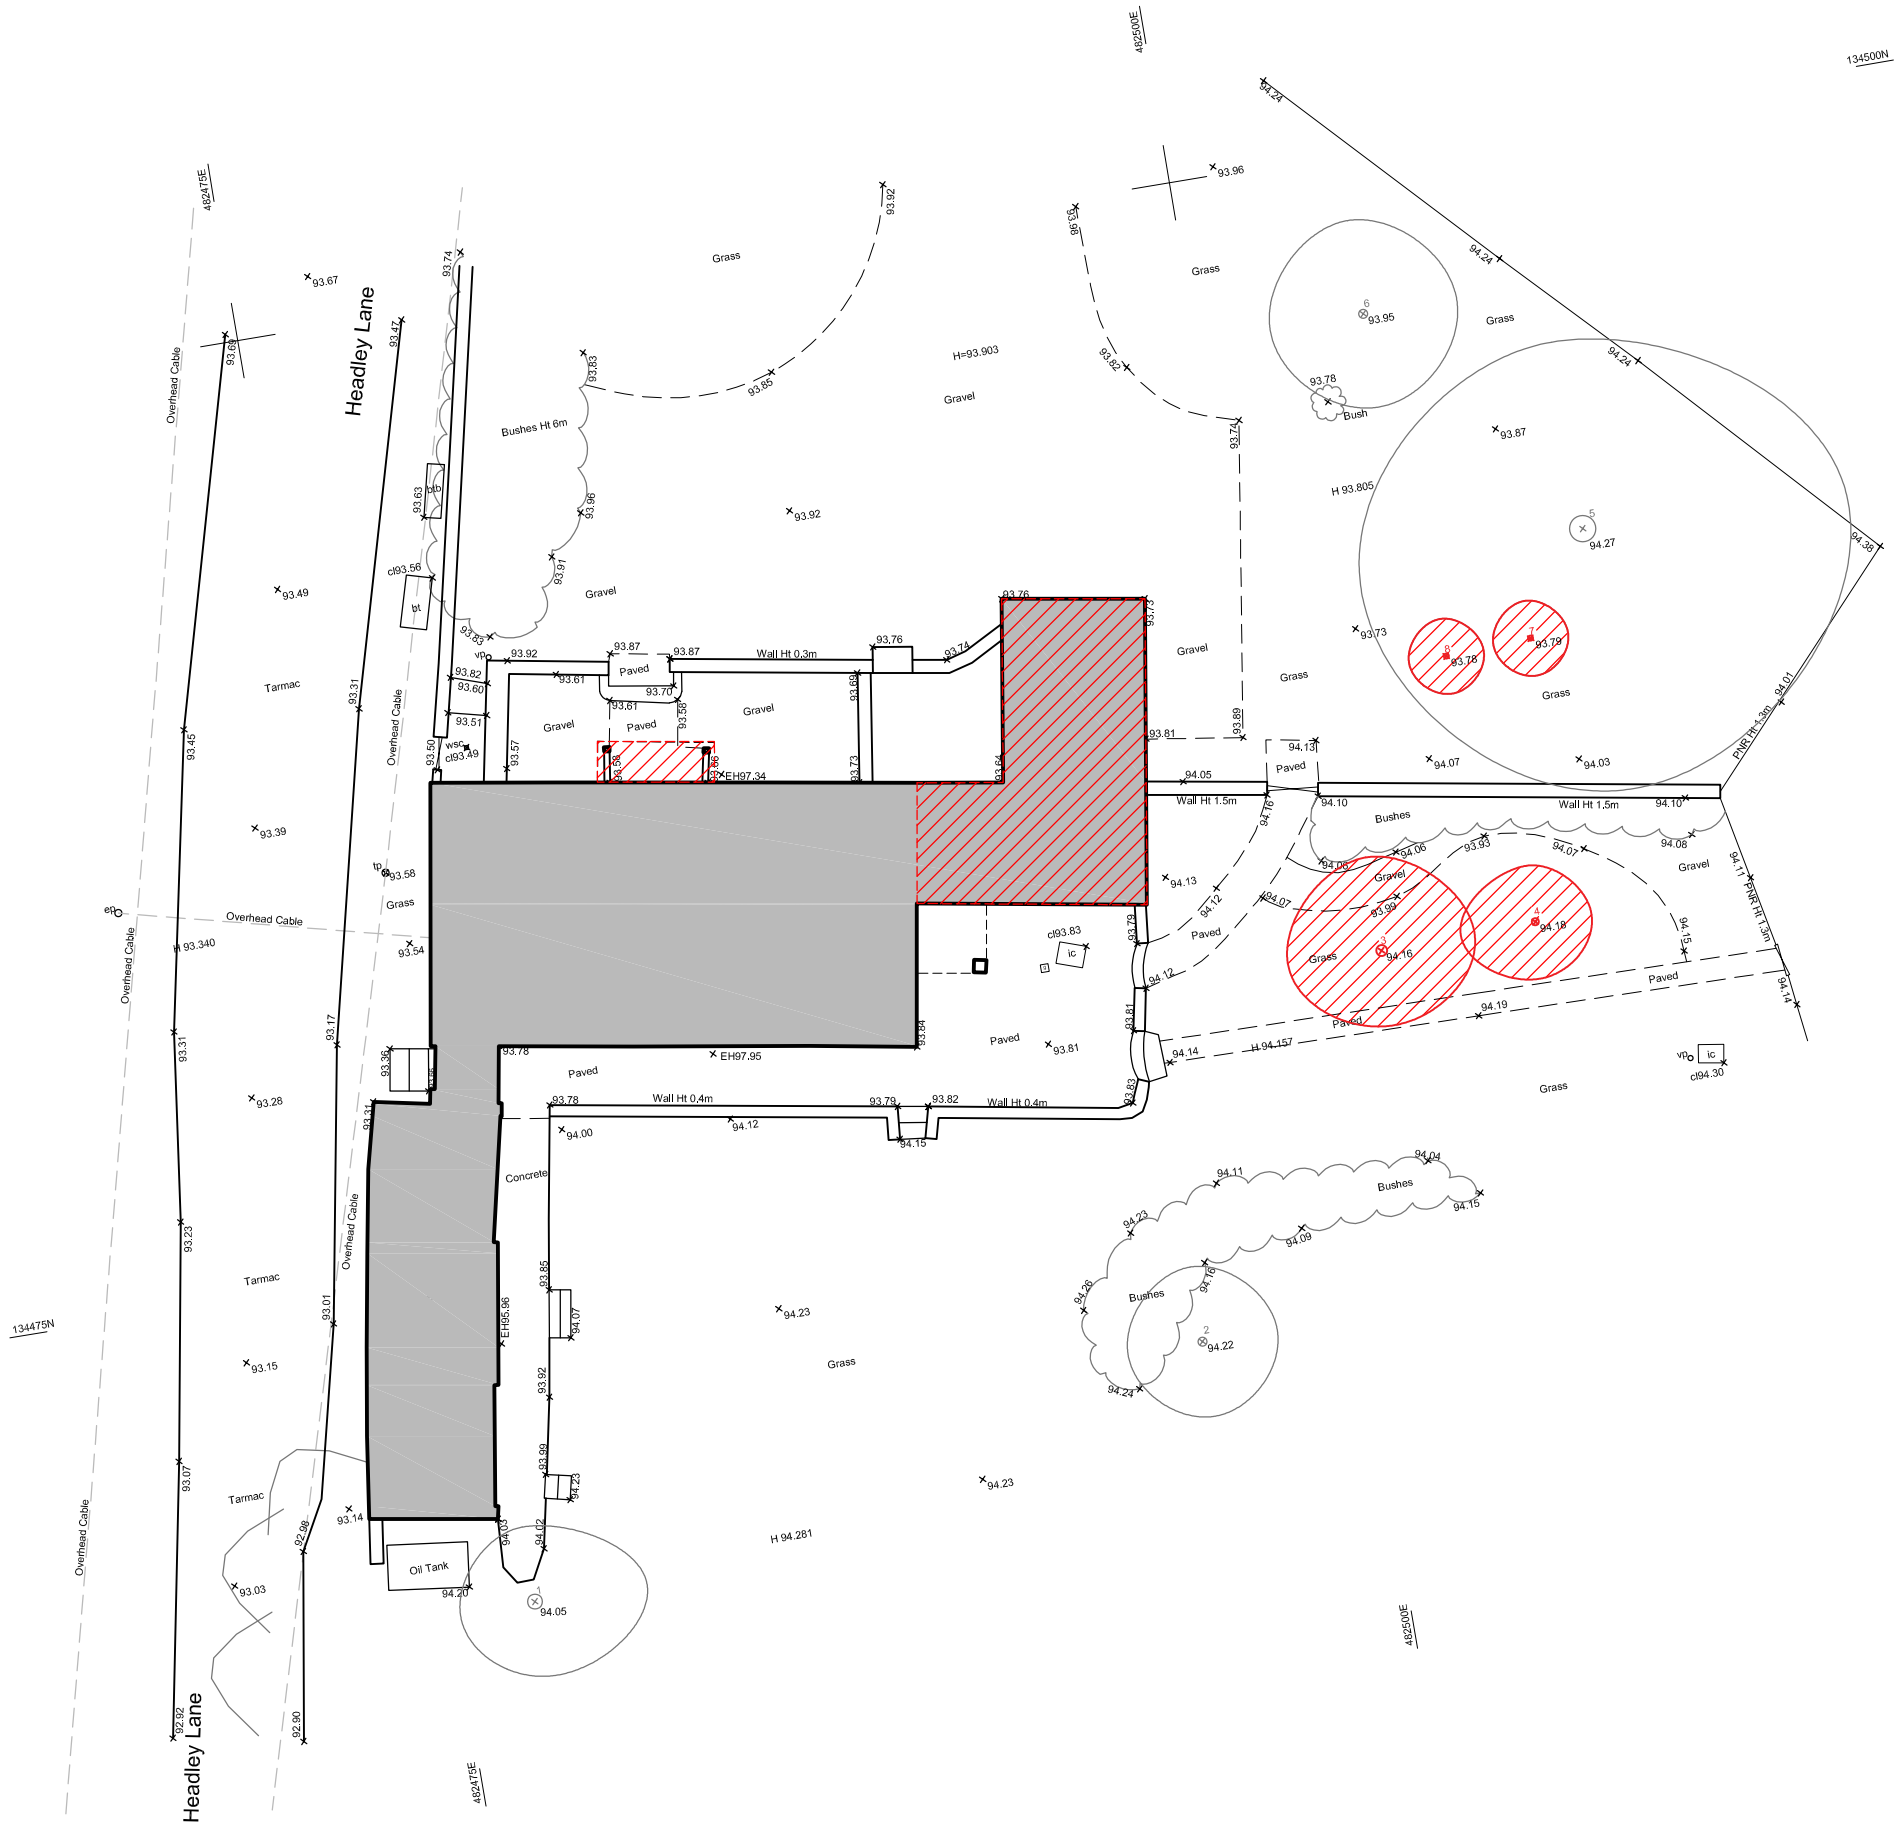

demolition

north

Scale 1:200

0 1 5 10 20M

Client
MR AND MRS D BELL

Job Title
STONE PLACE, PASSFIELD, LIPHOOK

Drawing Title
SITE PLAN
AS EXISTING

Scale	Date	Drawn	Drawing Number	
1:200	06/21	AS	927/A3/105	B

This drawing is copyright and no portion should be used without consent. No dimensions are to be scaled off this drawing. All dimensions are to be verified on site.

snell david

Snell David Architects
Unit 1
Three Eastfields Avenue
Wandsworth
London
SW18 1GN

Tel: 020 8870 3335

e-mail: sda@snell-david.co.uk
web: www.snell-david.co.uk