REVISIONS
A. Door between kitchen and living room amended.
B. Site levels added.

0 1 2 3 4 5·0M

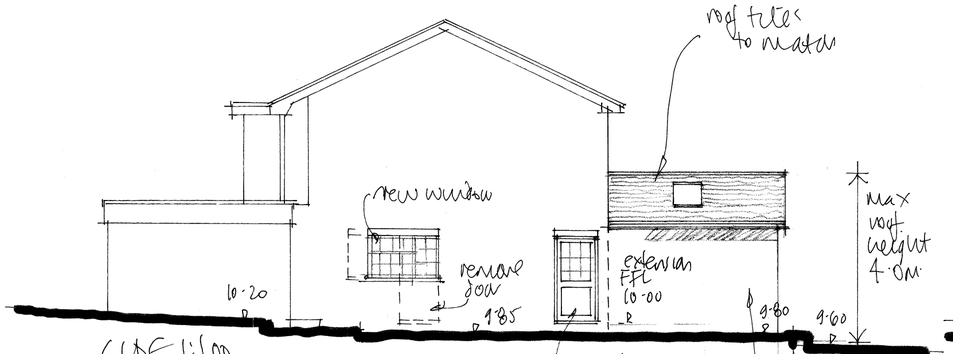

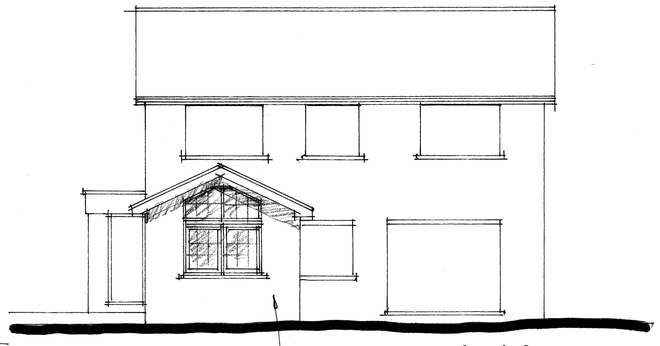

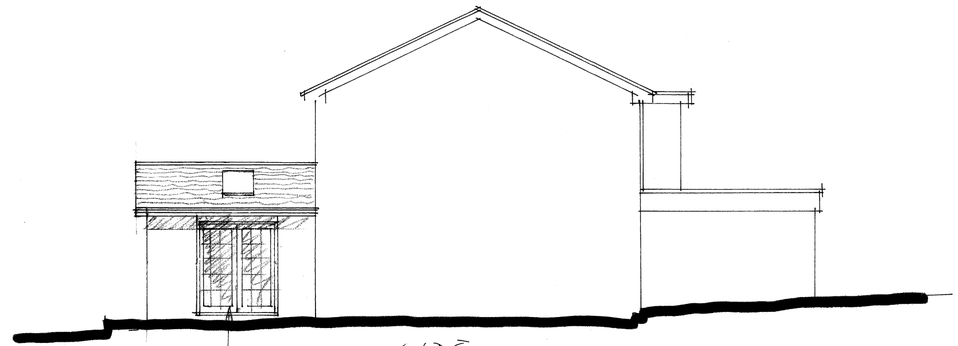

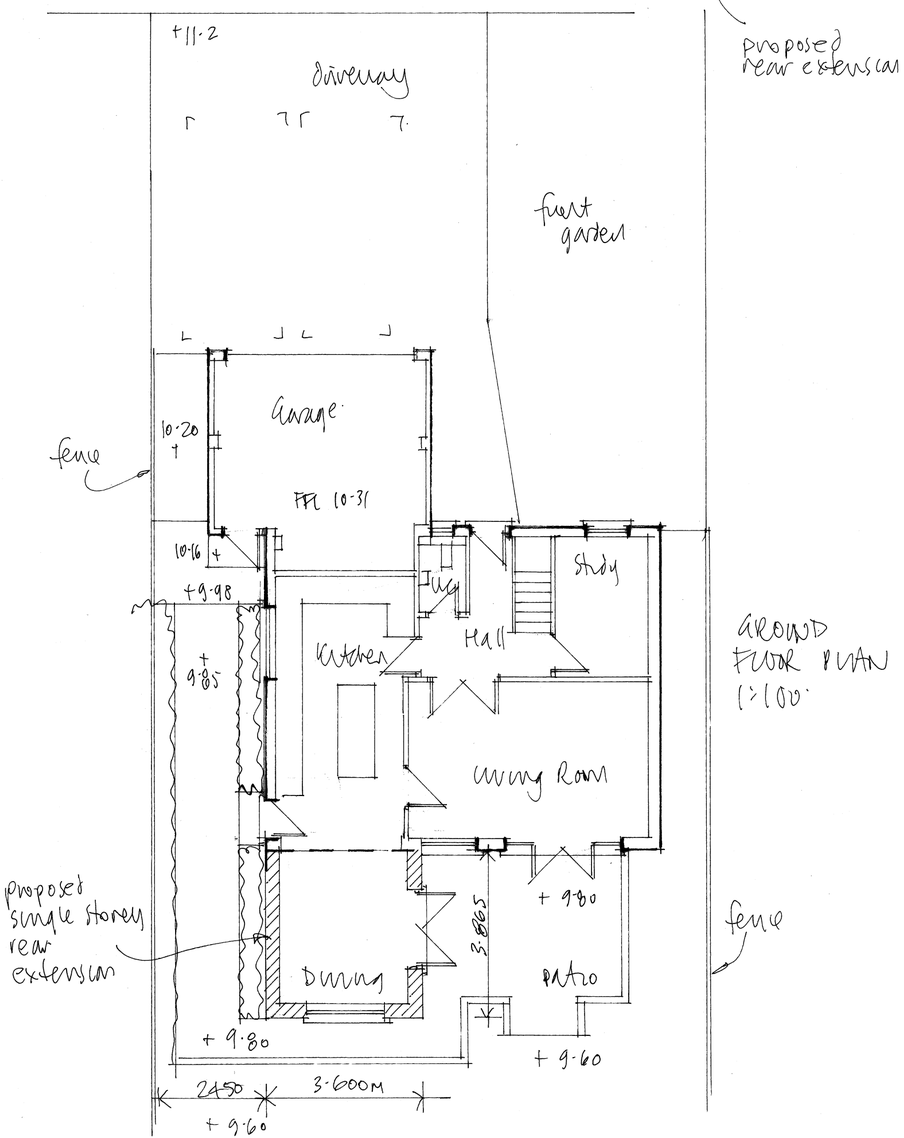

GROUND FLOOR PLAN 1:100

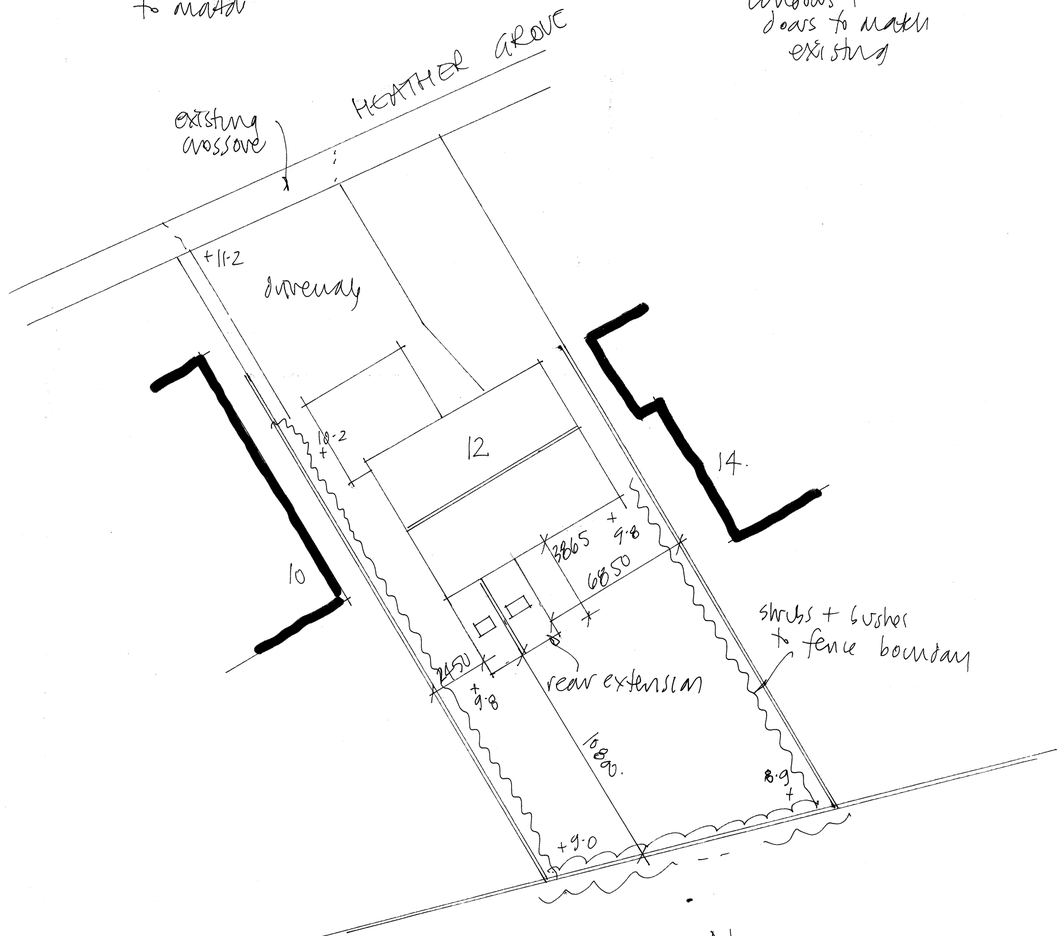

SITE PLAN 1:200

N

0 2 4 6 8·0M

FUSIONarchitecture Ltd
Orchard End
Hazeley Bottom
Hartley Wintney
Hampshire
RG27 8LU
Tel/Fax 01252 842026

Job Title

Extension and alterations
12 Heather Grove
Hartley Wintney
G27 8SE

Client

Peter and Julie Quarmby

Drawing Title

Proposed plan and elevations, site plan

Scale As shown | **Dwg size**....A2

Drwg No. 2420/04 | **Rev** B

© Copyright remains with Fusion Architecture