NORTH ELEVATION

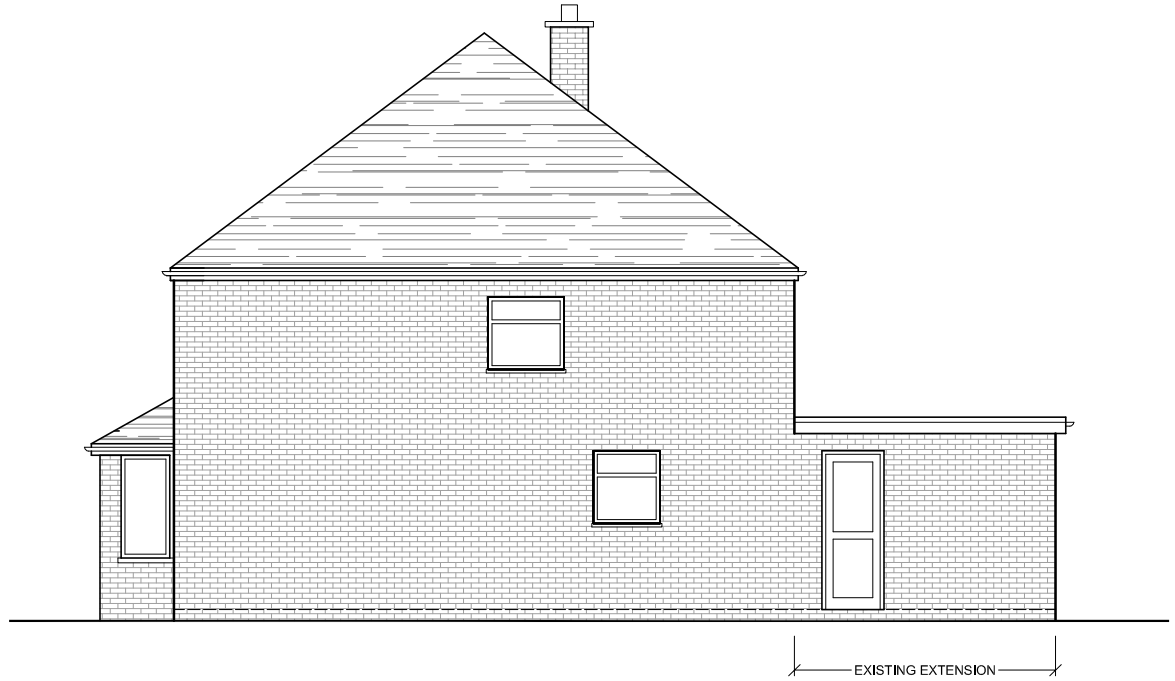

WEST ELEVATION

SOUTH ELEVATION

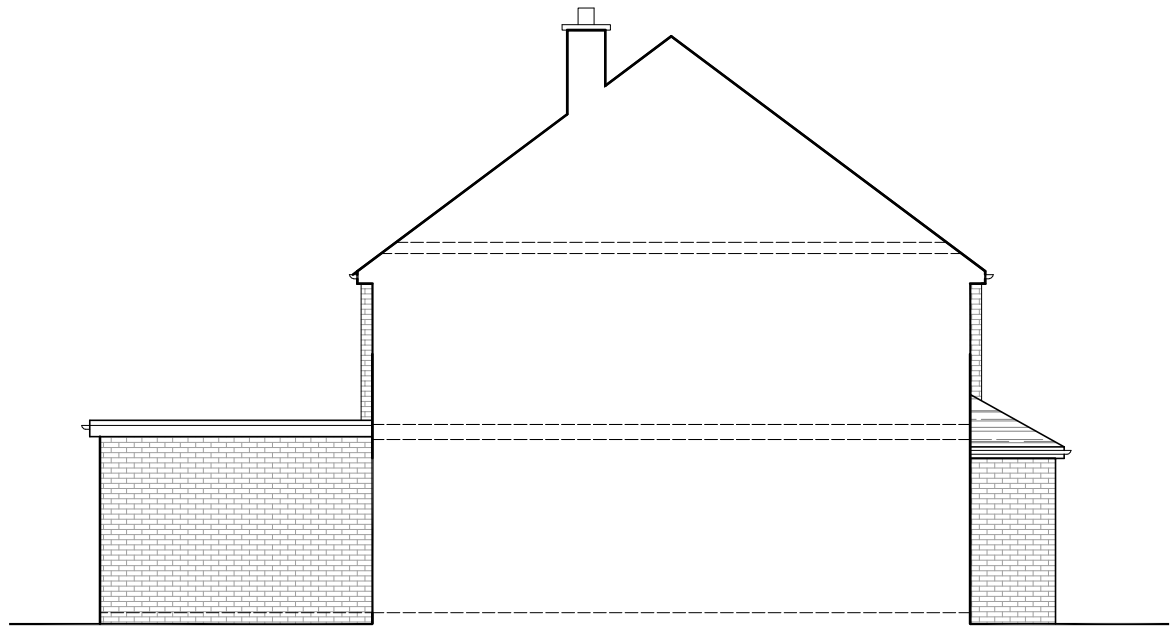

EAST ELEVATION

EXISTING MATERIALS
ROOF: BROWN DOUBLE ROMAN CONCRETE ROOF TILES
WALLS: RED FACING BRICK AND CREAM RENDER

0 0.5 1 Metres 3 4

Scale 1:100

APPLICANTS DETAILS	APR 2024	B
CHIMNEY	APR 2024	A
AMENDMENTS	DATE	REV.

Dimensions, areas and levels where given are only approximate and subject to site survey. All dimensions are to be checked on site. Figured dimensions only are to be taken from this drawing. This drawing is to be read in conjunction with all relevant consultants and/or specialists drawings/documents and any discrepancies or variations are to be notified to the architect before the affected work commences. This drawing is copyright and remains the property of the Architects.

bernard murray design
chartered architect
WWW.BMURRAYDESIGN.CO.UK
13 MERRYFIELDS, UXBRIDGE, MIDDLESEX UB82BT
TEL: 07958 471714 EMAIL: BMURRAYDESIGN@YAHOO.CO.UK

PROJECT
183 CLARE ROAD
MAIDENHEAD
SL6 4DL

CLIENT
PAWANDEEP & HELEN CHEEMA

DRAWING
EXISTING ELEVATIONS

SCALE	1:100 @ A3	DRAWING NUMBER	REV.
DATE	MAR 2024	1210-5	B
DRAWN	BM		