CIRCULATION STAIRS AND LIFTS AREAS

- Bank Only Access / Circulation Area
- Communal Access / Circulation Area
- Tenant Area
- Fallow space / Out of Scope Area
- Mothballed Area

PARTITION KEY

- Existing Structure
- Existing Stud partition
- 24hr Attack face secure partition
- New Secure partition
- Non Secure partition 30min Fire Rated
- Comms Secure partition 60min Fire Rated

FF&E COMPONENT

- New furniture component
- Existing furniture component Relocated
- Existing furniture component Removed
- PRINCIPLE GROUP SURPLUS STOCK INSTALLED BY FIT OUT UK

OTHER

- Proposed Cash Delivery Route.
- 10.0m — More than one direction of escape (45m)
- 10.0m — Single direction of escape (18m)
- Fire Alarm Call Points and Overrides

SCALE

0m 1m 2m 3m 4m 5m 6m 7m 8m 9m 10m

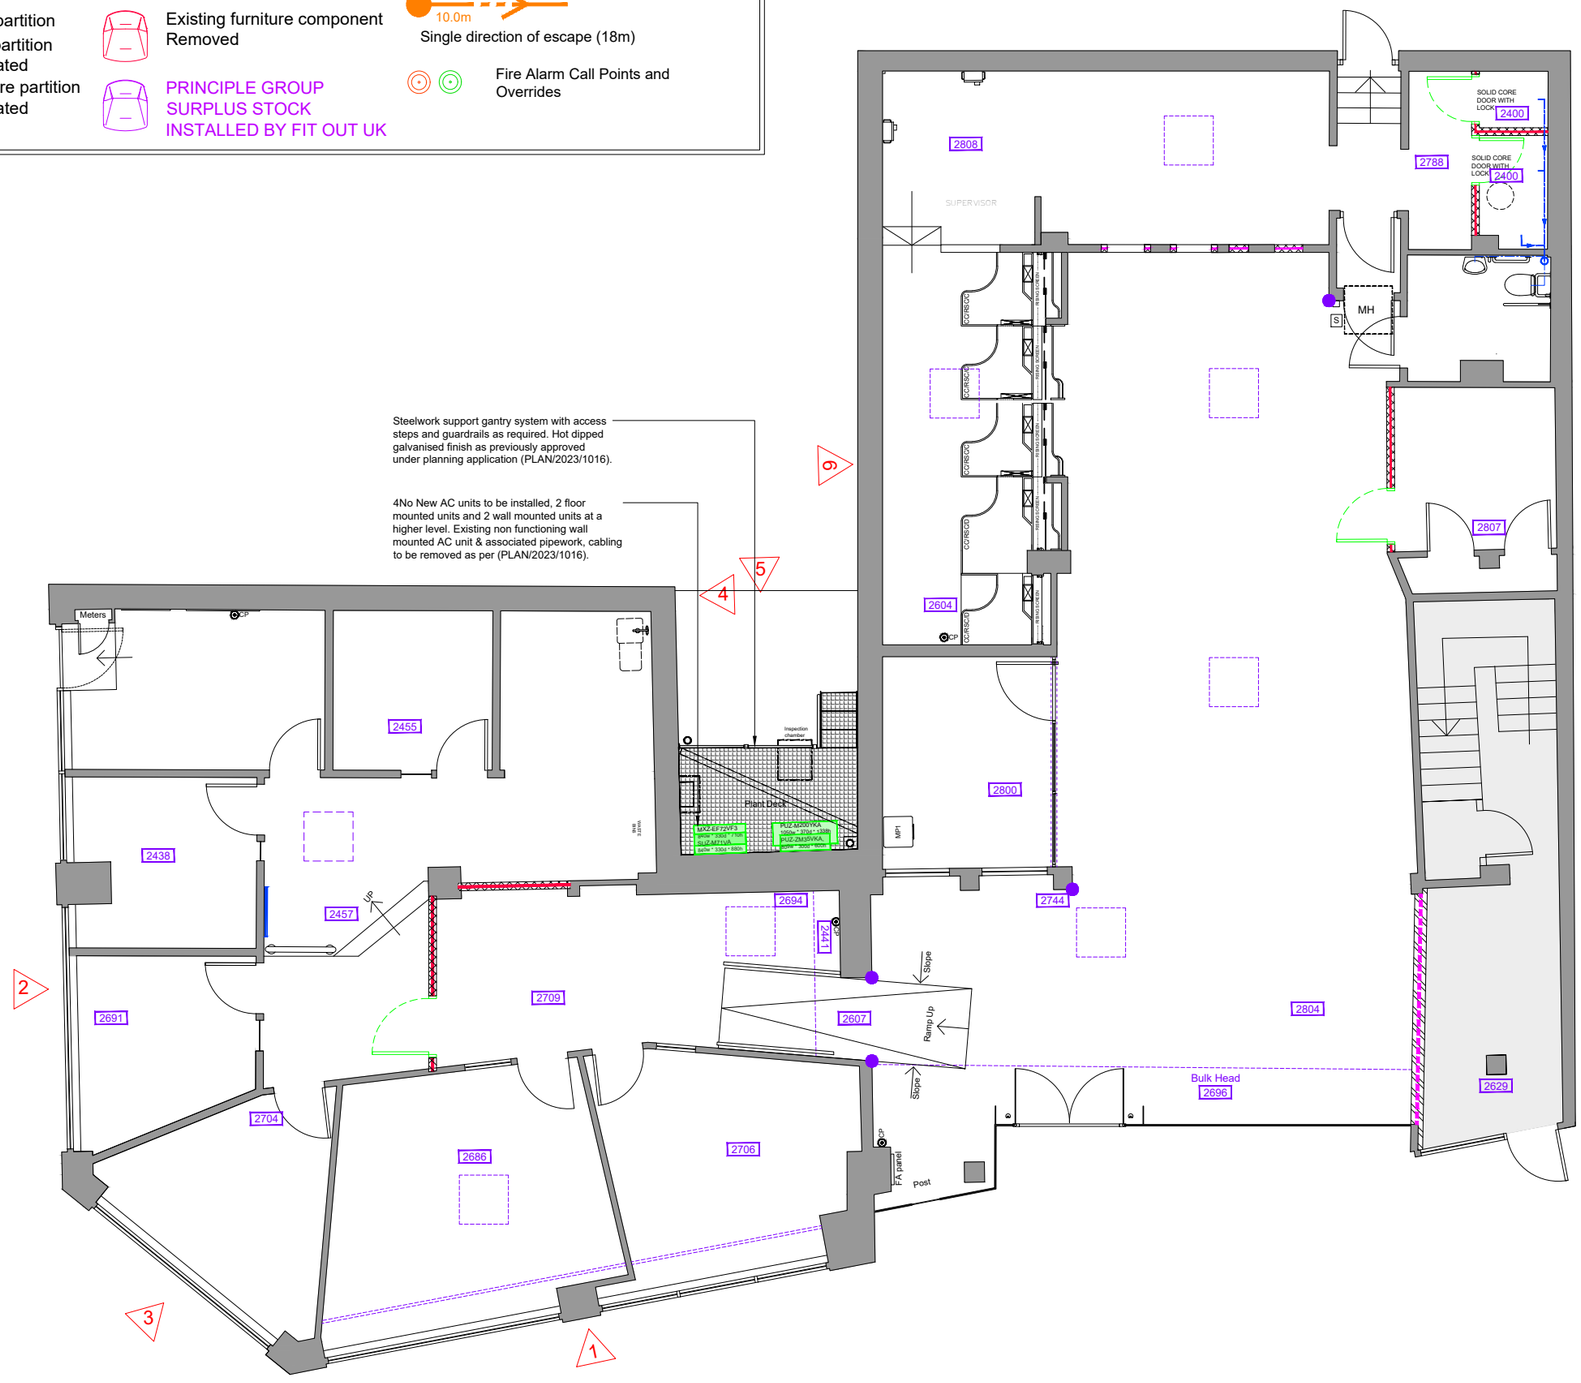

GROUND FLOOR PROPOSED

REV	DATE	REVISION	INITIALS
O	27/03/2024	Planning Submission	CJ/PW

LLOYDS BANKING GROUP

ALL DIMENSIONS TO BE VERIFIED PRIOR TO COMMENCING WORK. DRAWING TO BE READ IN CONJUNCTION WITH PROJECT SPECIFICATIONS.

THIS DRAWING IS THE PROPERTY OF LLOYDS BANKING GROUP AND COPYRIGHT IS RESERVED BY THEM. THE DRAWING IS ISSUED ON CONDITION THAT IT IS NOT COPIED OR DISCLOSED BY OR TO ANY UNAUTHORISED PERSONS WITHOUT PRIOR CONSENT IN WRITING TO LLOYDS BANKING GROUP - GROUP PROPERTY. ALL MODIFIED DRAWINGS SHOULD BE RETURNED TO LLOYDS BANKING GROUP.

GROUP **PROPERTY**

BRISTOL - PO Box 112, Canons House, Canons Way, BRISTOL, BS99 7LB
EDINBURGH -Sighthill South, 12 Bankhead Crossway South, EDINBURGH, EH11 4EN
HALIFAX - Trinity Road, HALIFAX, West Yorkshire, HX1 2RG

PLANNING SUBMISSION

PROJECT ADDRESS Brand - Halifax Woking 22/24 Commercial Way 22/24 Commercial Way WOKING GU21 1HQ	SCALE A1 - 1:50 A3 - 1:100
	DATE 19/06/23
DRAWING DESCRIPTION Ground Floor Proposed Plan	DRAWN BY CJ/PW
DRAWING NUMBER 50961702-HLN-CP-00-M2-AR04-7101	REVISION O