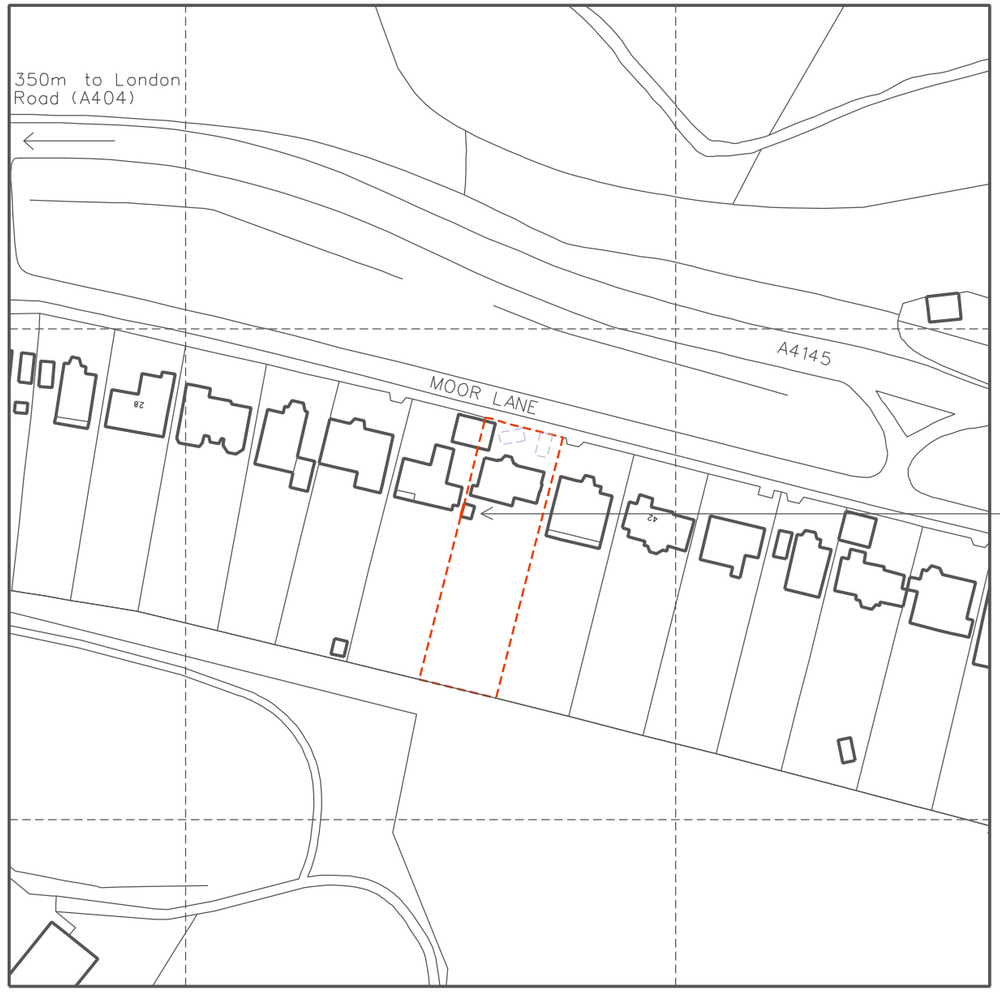

SITE

Site Location

SCALE 1:1250

N

Block Plan

SCALE 1:500

N

KNIGHT ARCHITECTURE
17 Stilebrook Road
Olney
Bucks MK46 5EA
[redacted]

1:1250 10m 20 30 40 50 60 70 80 90 100 110 120

1:500 10m 20 30 40 50

Client: Mr J Hayes

Project: 38 Moor Lane, Rickmansworth, WD3 1LG

Title: Existing Site Plan and Location

Scale: 1:500 1:1250

Date: 18 Apr 2024

Drawing No.: 2403-PL-08

Rev.: B

DO NOT SCALE FROM THIS DRAWING. ALL DIMENSIONS MUST BE CHECKED ON SITE.