East Elevation - Proposed
Scale 1:50

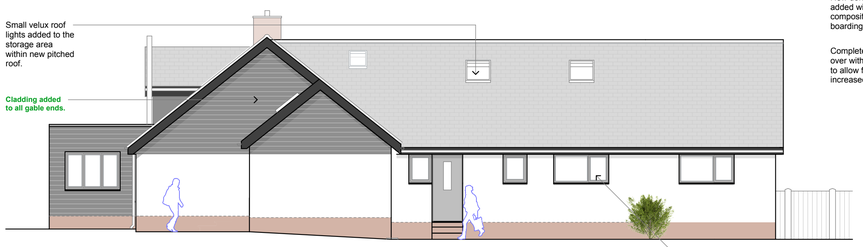

South Elevation - Proposed
Scale 1:100

West Elevation - Proposed
Scale 1:100

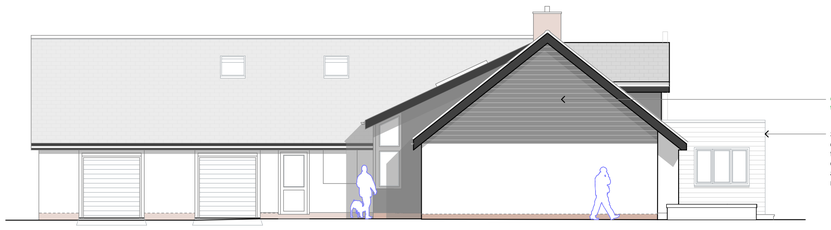

North Elevation - Proposed
Scale 1:100

Site Plan - Proposed.
Scale 1:500

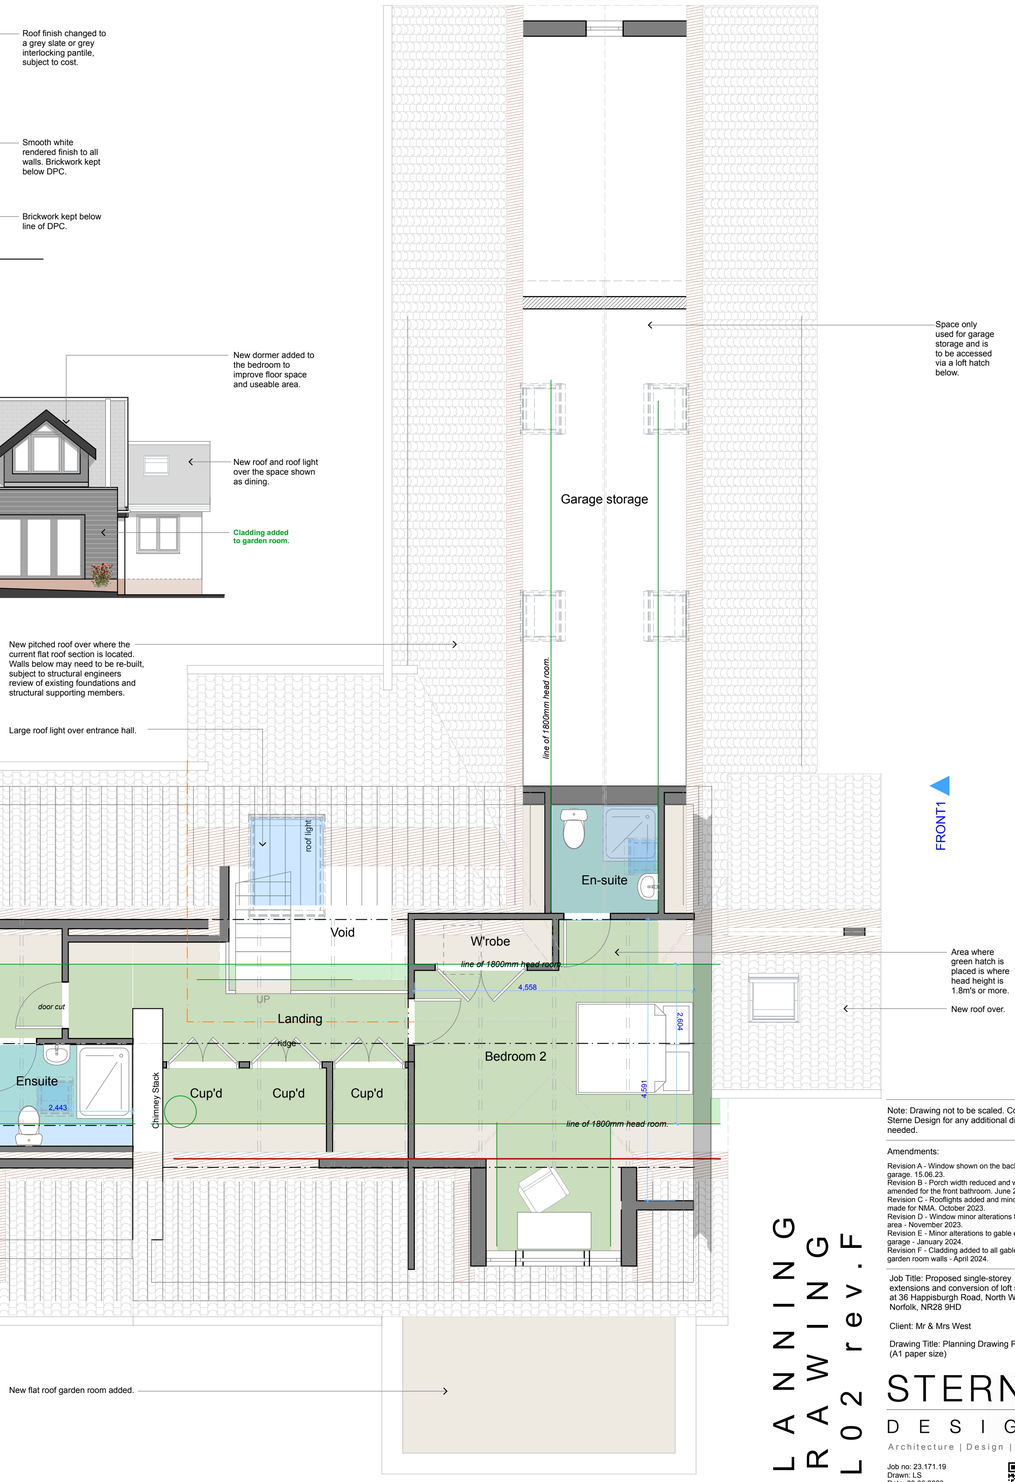

First Floor Plan
Scale 1:50

Note: Drawing not to be scaled. Contact Sterne Design for any additional dimensions needed.

Amendments:

Revision A - Window shown on the back of the garage. 15.06.23.
Revision B - Porch width reduced and windows amended for the front bathroom. June 2023.
Revision C - Rooflights added and minor alterations made for NMA. October 2023.
Revision D - Window minor alterations to dining area - November 2023.
Revision E - Minor alterations to gable end of garage - January 2024.
Revision F - Cladding added to all gable ends and garden room walls - April 2024.

Job Title: Proposed single-storey extensions and conversion of loft space at 36 Happisburgh Road, North Walsham, Norfolk, NR28 9HD

Client: Mr & Mrs West

Drawing Title: Planning Drawing PL02 (A1 paper size)

PLANNING DRAWING PL02 rev.F

STERNE DESIGN
Architecture | Design | Studio

Job no: 23.171.19
Drawn: LS
Date: 09.06.2023
Drawing no. PL02
Rev. F